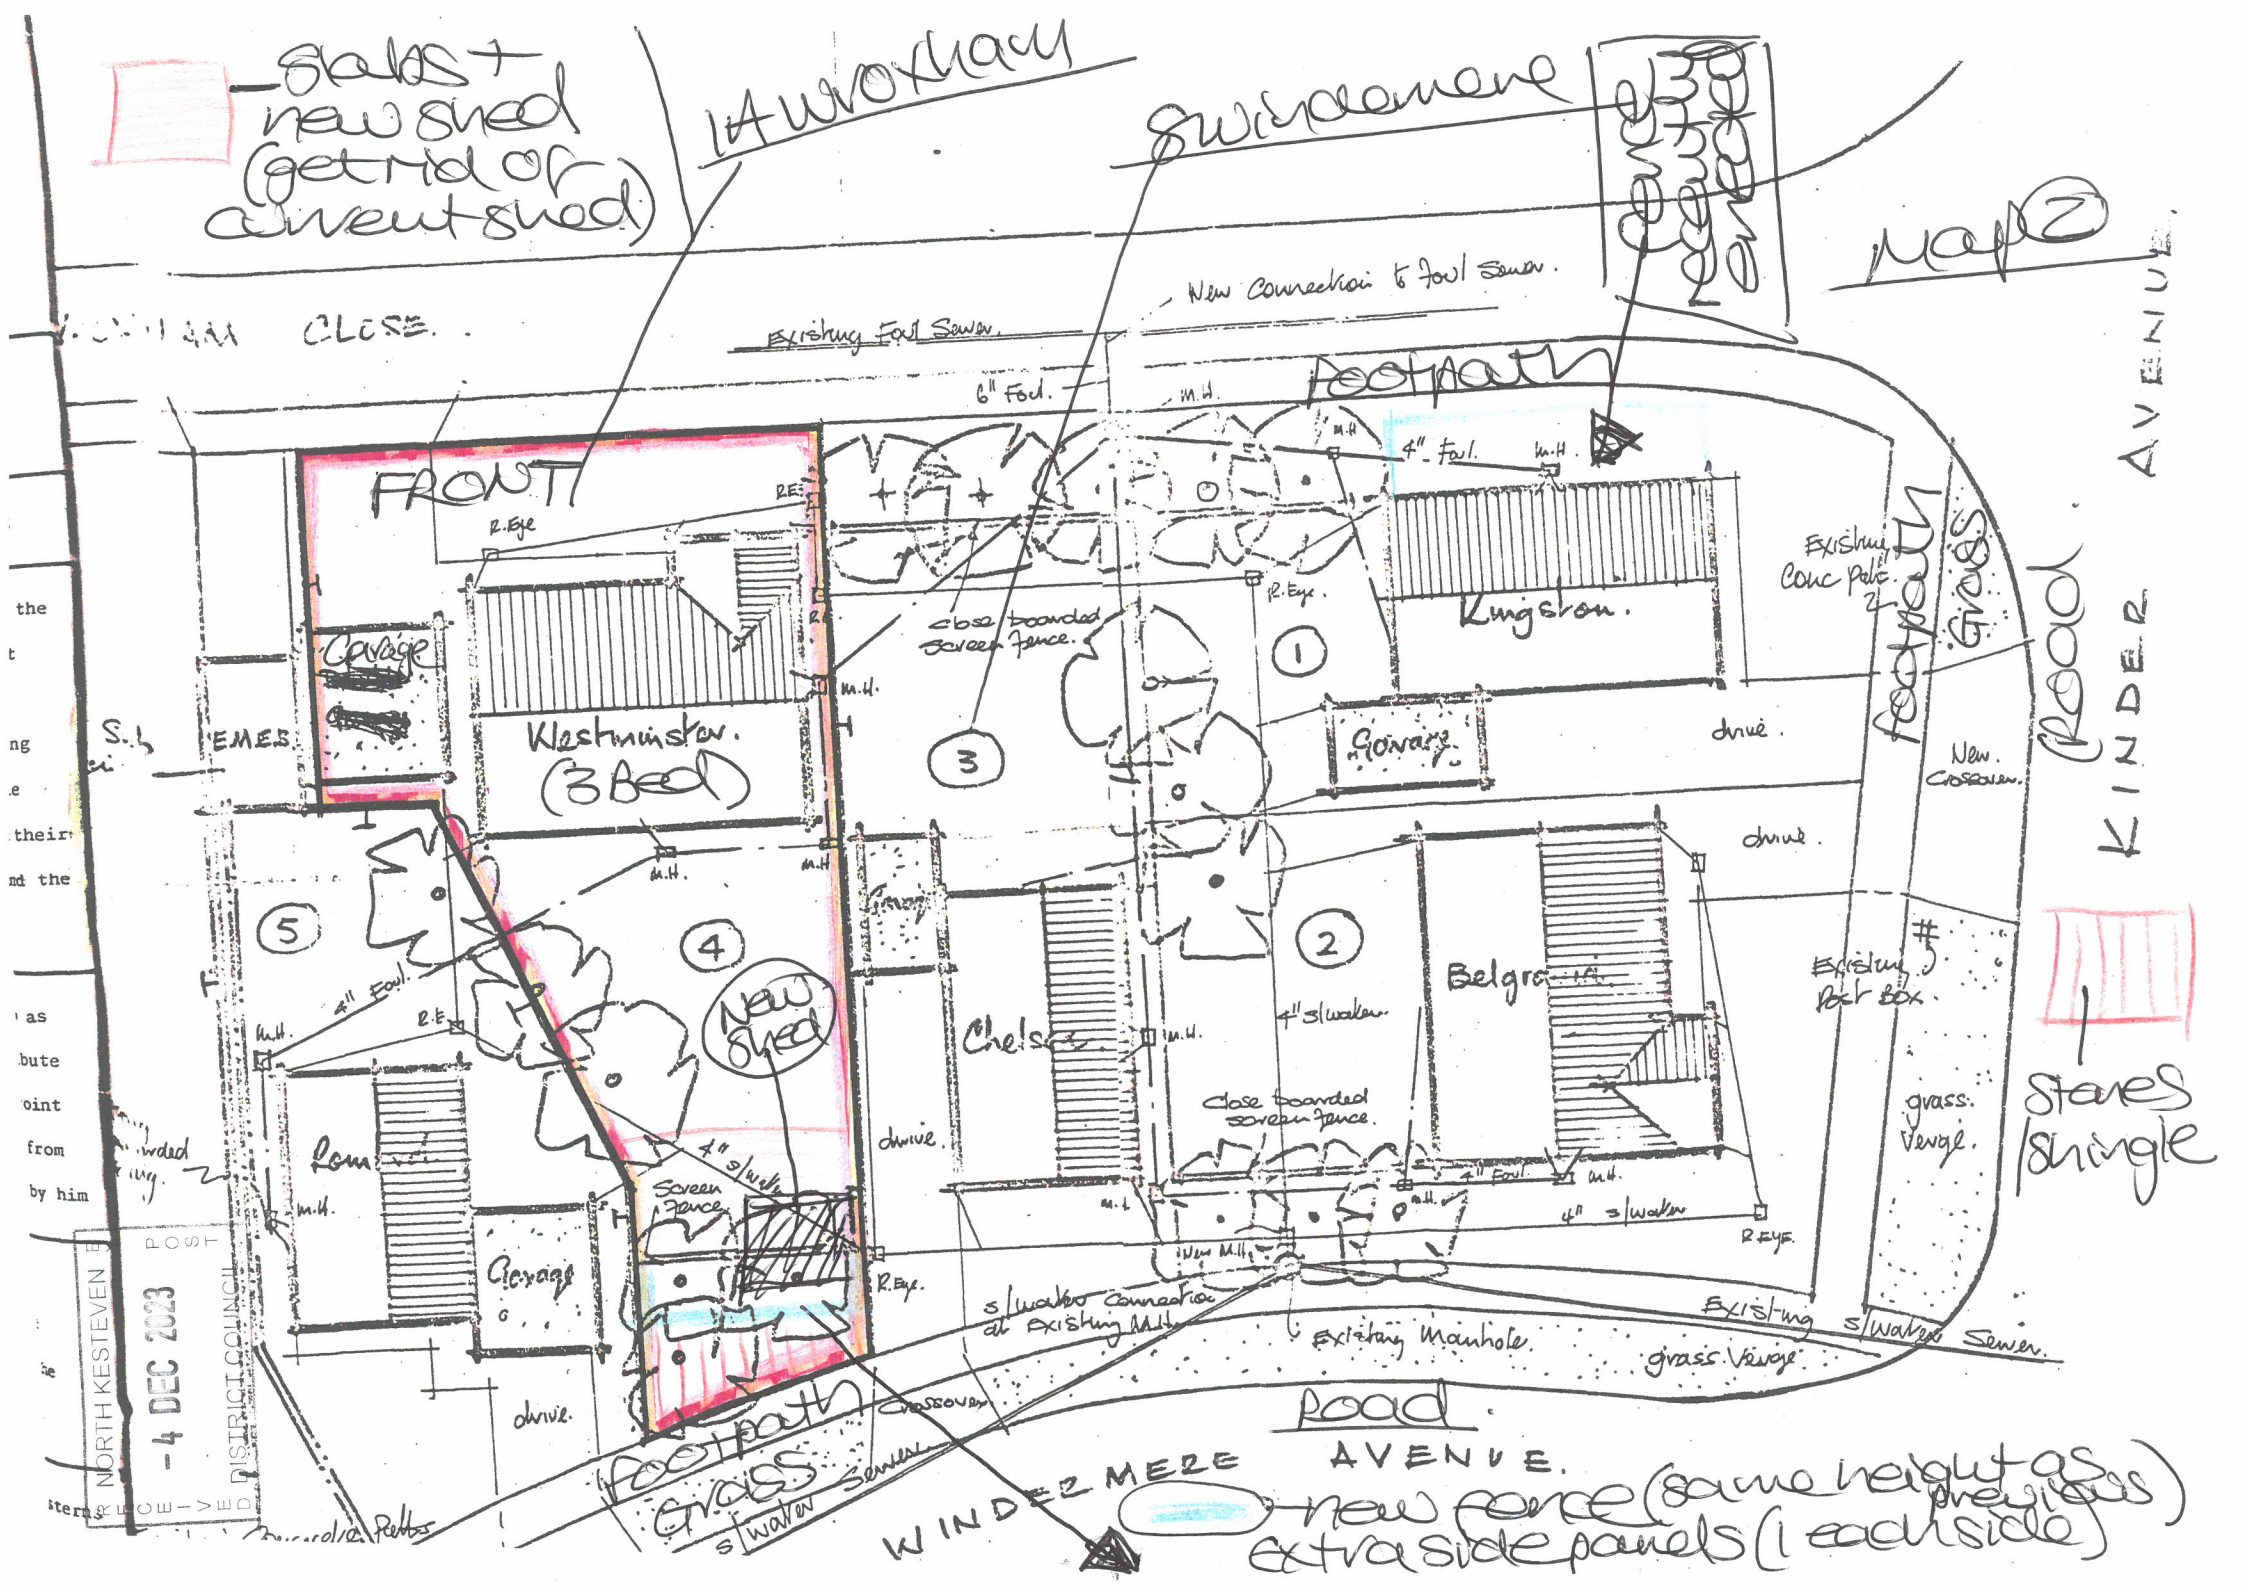
Stabs + new shed (get rid of current shed)
LAYOUT
SURROUNDS
MAP
New Connection to foul sewer.
Existing Foul Sewer.
6" Foul.
M.H.
FOOTPATH
4" Foul.
FRONT
R.Eye
Close boarded screen fence.
Existing Conc Path
Garage
Westminster. (3 Bed)
Kingston.
drive.
Garage
New Crossover.
Road
KINDER AVENUE
Grass Verge
Footpath
Chelsea
Belgravia
4" s/water
Existing Post Box
grass Verge
New Shed
Screen Fence
Garage
Existing Manhole.
s/water Connection at Existing MH
Existing s/water Sewer.
Crossover
Footpath
Grass Verge
s/water Sewer
WINDERMERE
AVENUE.
Road
Stones Shingle
new fence (same height as previous)
extra side panels (1 each side)
RECEIVED
4 DEC 2023
NORTH KESTEVEN DISTRICT COUNCIL
POST