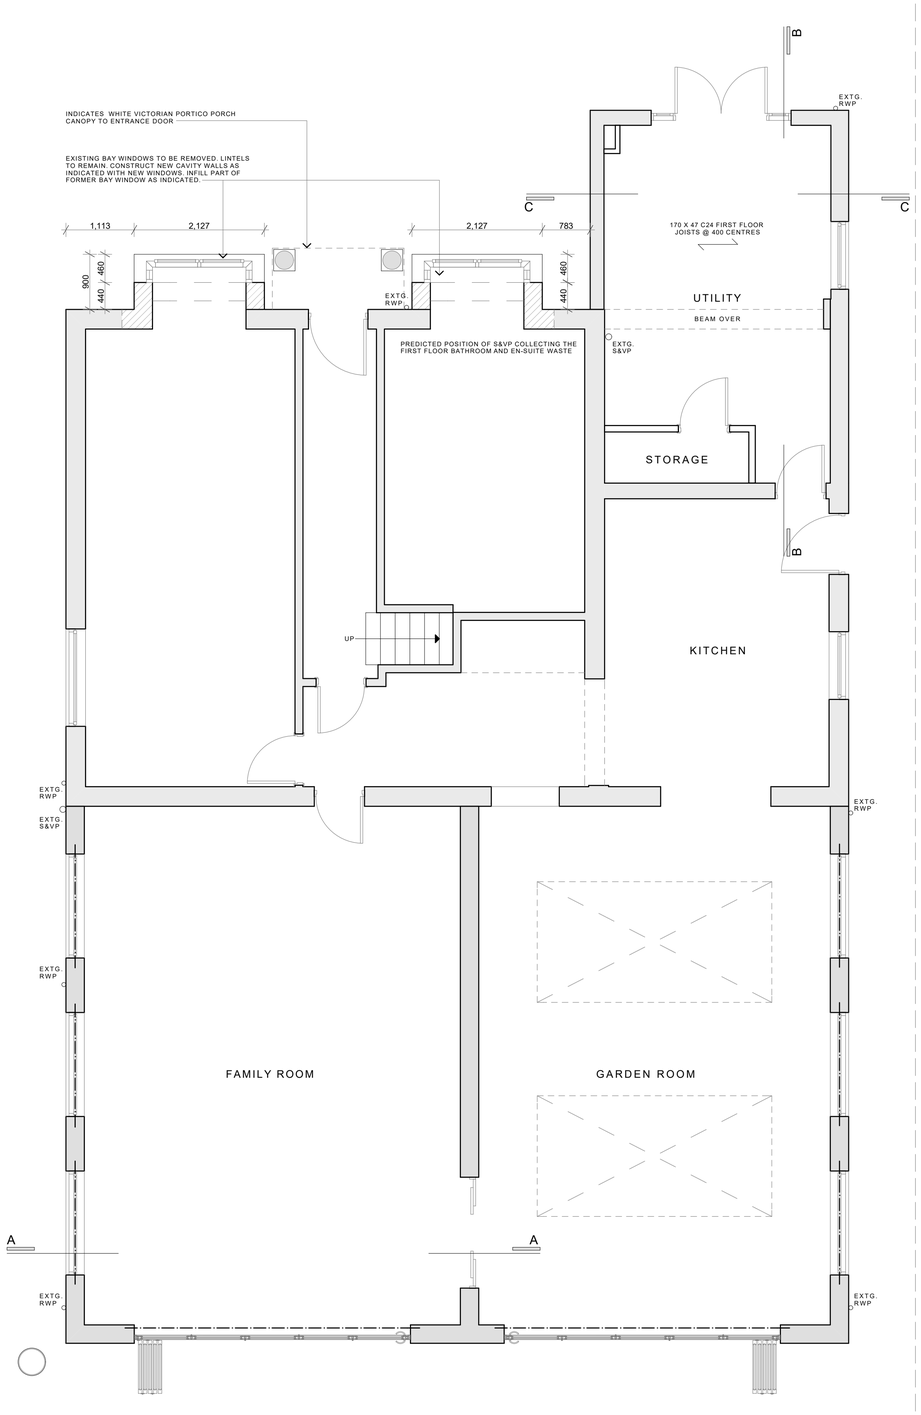

PROPOSED GROUND FLOOR PLAN

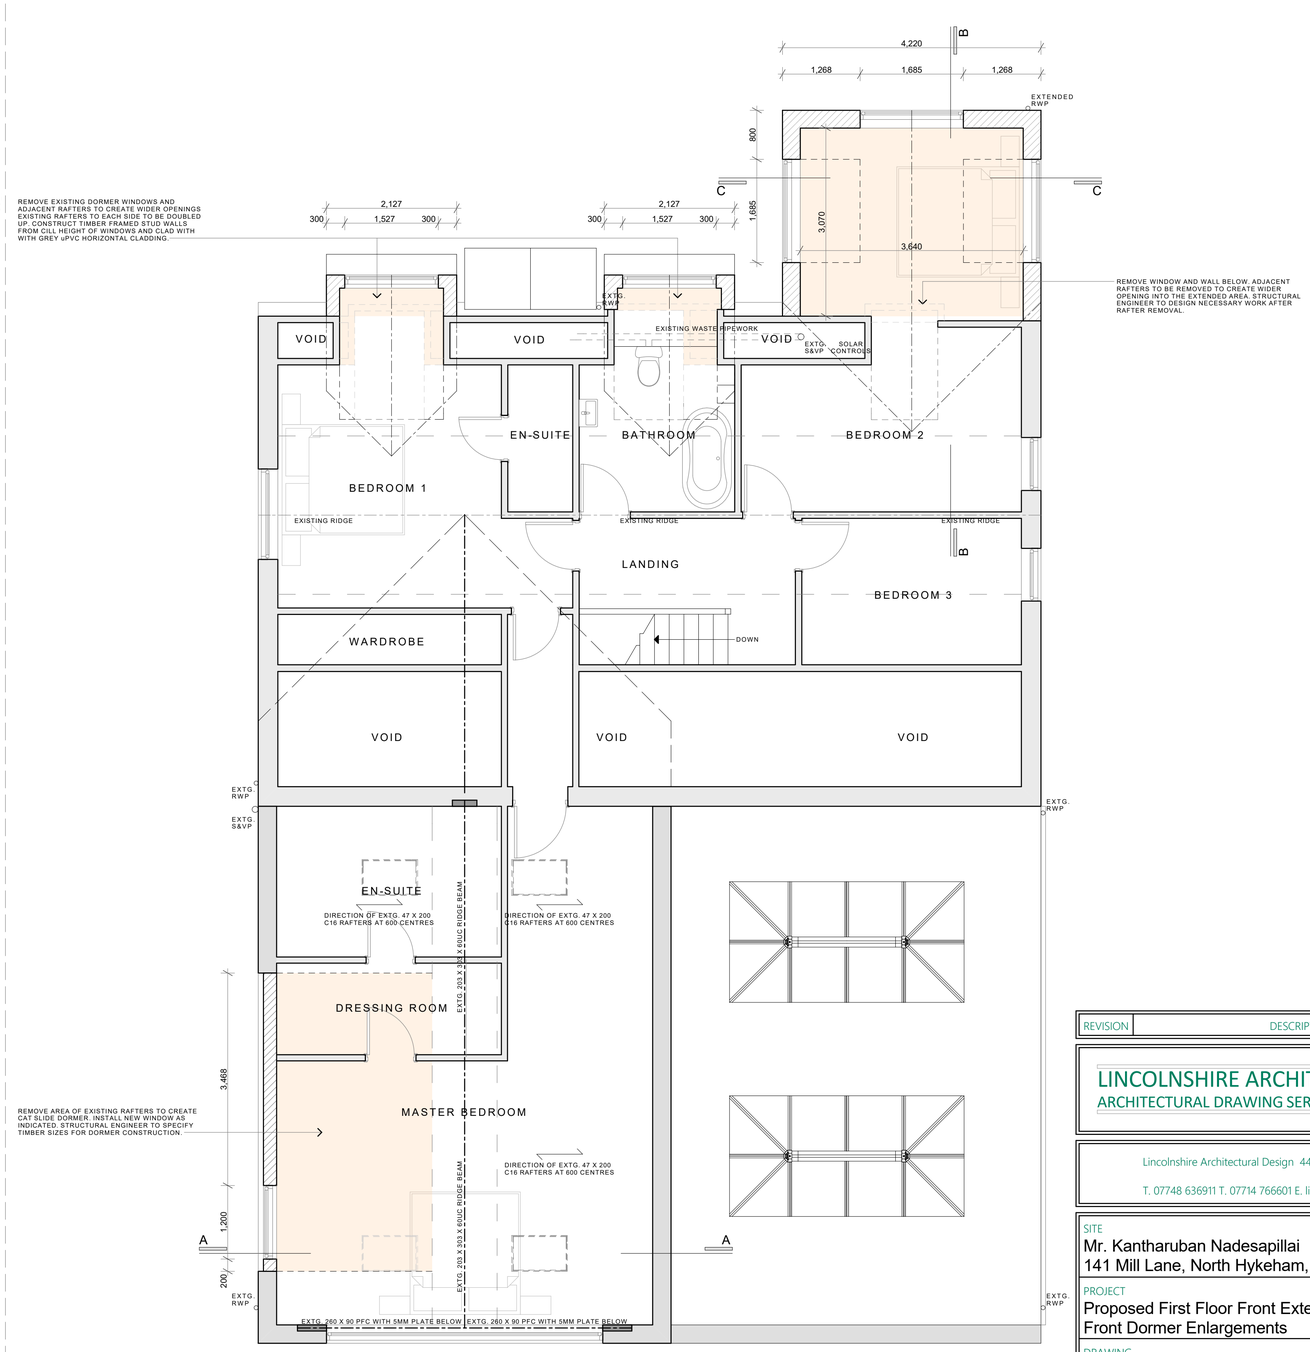

PROPOSED FIRST FLOOR PLAN

REVISION	DESCRIPTION	DATE

LINCOLNSHIRE ARCHITECTURAL DESIGN
ARCHITECTURAL DRAWING SERVICES

Lincolnshire Architectural Design 44 Orchid Road Lincoln LN5 9XD
T. 07748 636911 T. 07714 766601 E. lincsarchdesign@gmail.com

SITE
Mr. Kantharuban Nadesapillai
141 Mill Lane, North Hykeham, Lincoln LN6 9PA

PROJECT
Proposed First Floor Front Extension, Side Dormer & Front Dormer Enlargements

DRAWING
Proposed Floor Plans

DRAWING NUMBER	REVISION	SCALE (at A1)	1:50
2023/108/03		DATE	September 2023

DRAWING STATUS
PLANNING APPLICATION