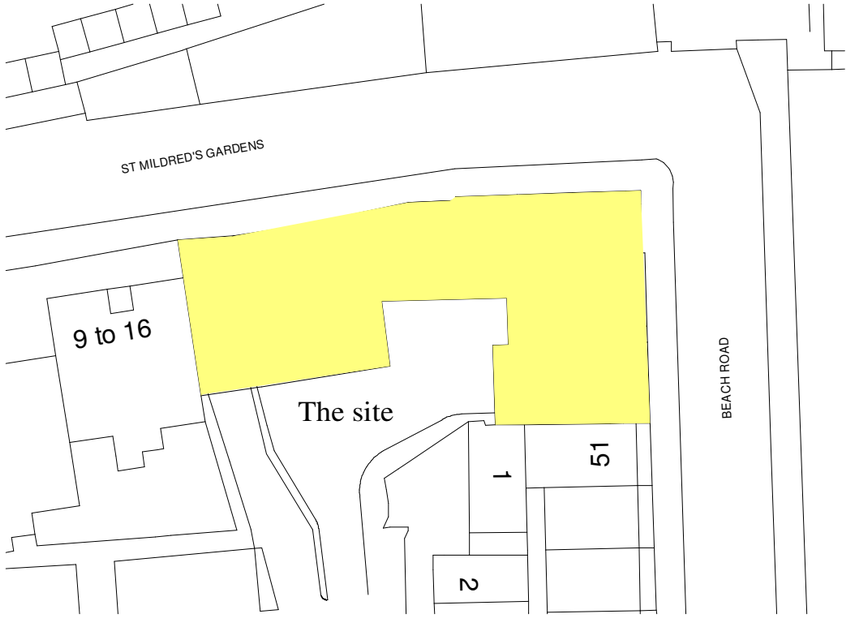

0 10 20 30m

N

Block Plan 1:500

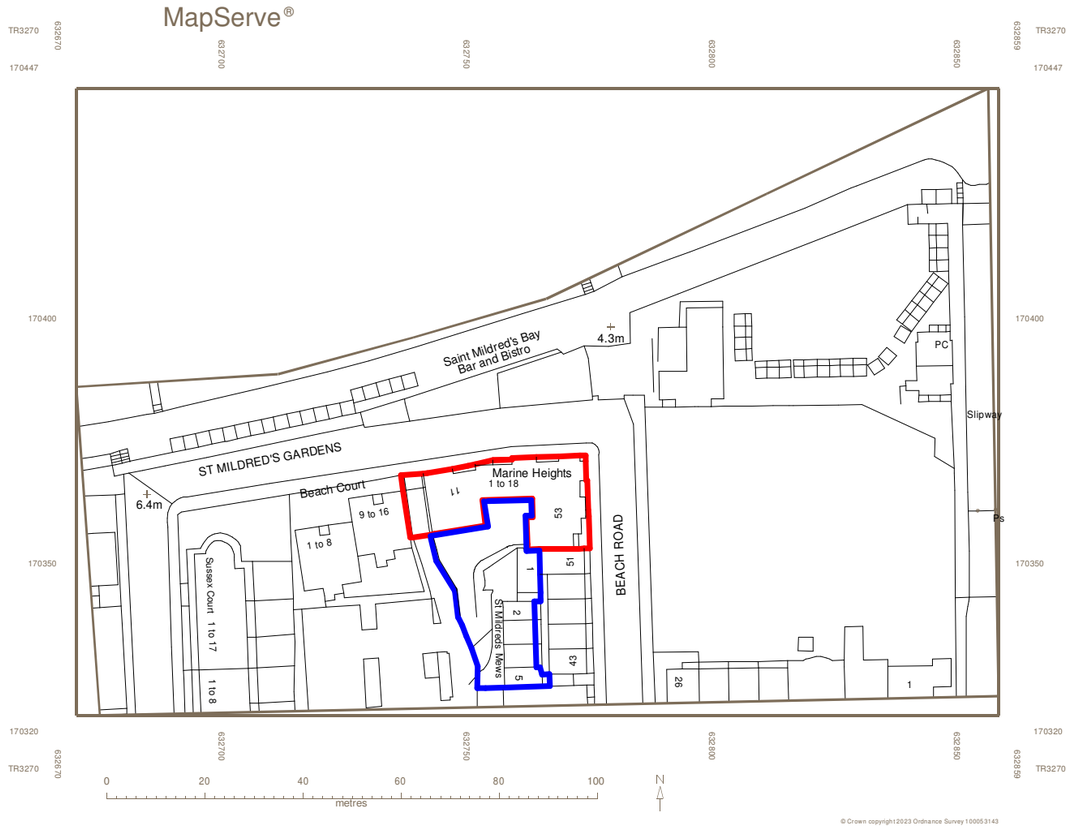

N

0 10 20 30 40 50 60 70 80 90 100

Location Plan 1:1250

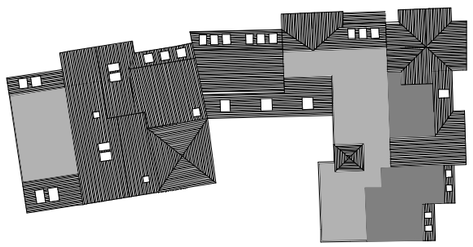

Existing Roof Plan Scale 1:500

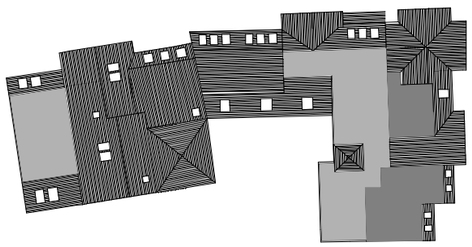

Proposed Roof Plan Scale 1:500

BLOCK AND SITE PLAN FOR: MARINE HEIGHTS, 53 BEACH ROAD, WESTGATE-ON-SEA.

E.K.Drawing Service Ltd.

23 Swinburne Avenue, Broadstairs, Kent, CT10 2DP
Telephone/Fax 01843 860312
E-mail ekds.ltd@btconnect.com

DATE	22-11-23	DRAWING NUMBER
SCALE	1:1250, 1:500	BDG 1182-2
DRAWN BY	J.A.Lowden	PAPER SIZE A3

DO NOT SCALE DRAWING, WRITTEN OR SITE DIMENSIONS ONLY

AMENDMENTS	A	B	C	D	E