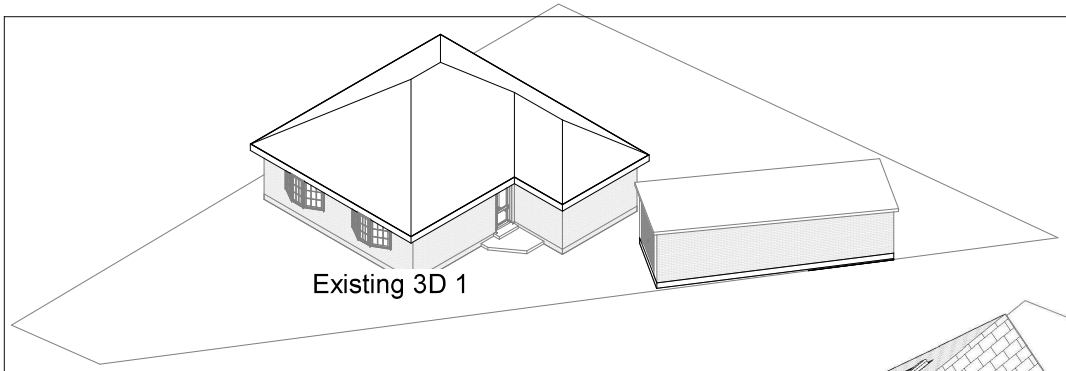

Existing 3D 1

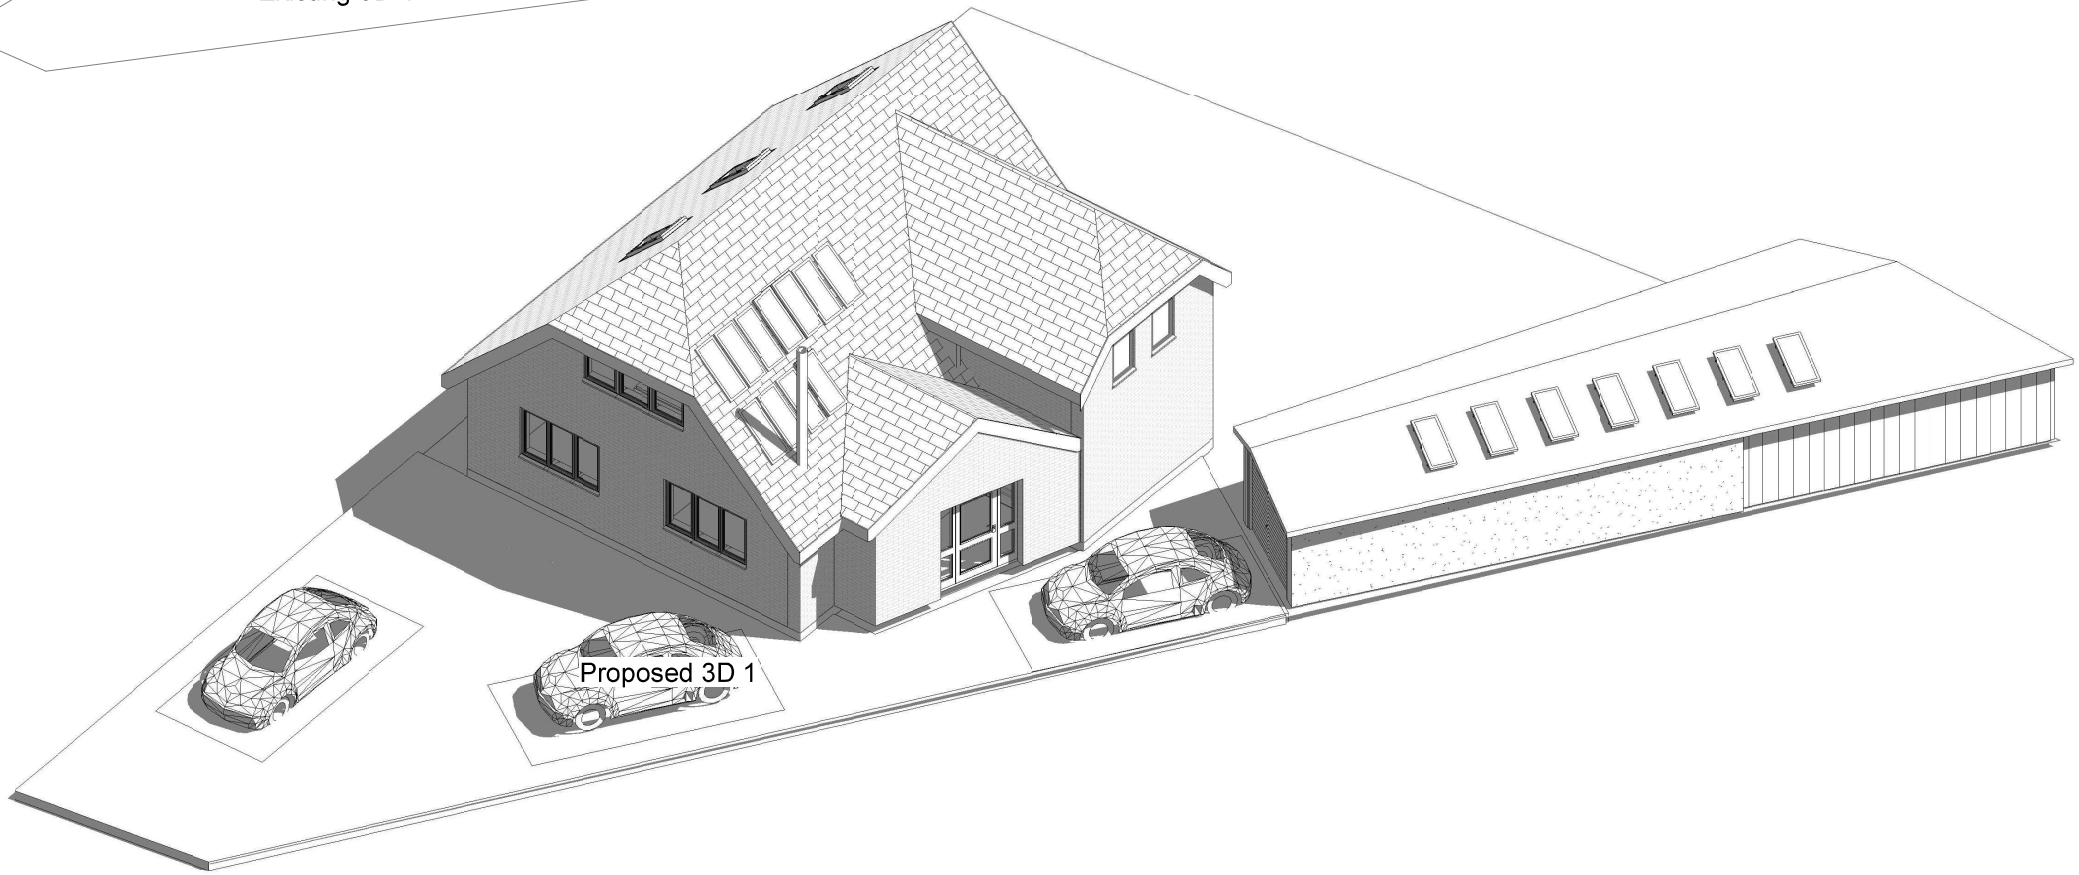

Proposed 3D 1

parkers executive design

1:500		50
1:200		20
1:100		10
1:50		5

All measurement to be checked on site prior to any commenment

Parkers Design Limited - The Studio @ 90, PO9 2PR www.pexd.co.uk - info@parkersdesign.com - 07776 008822

PROJECT	15 Ashburnham Close PO19 3NB
SHEET	3D 1

CLIENT	Niebel		
Date	Issue Date	Scale (@ A3)	
Drawn by	SW	DRAWING NUMBER	REV
Checked by	SR	P 4	

(C) Copyright of Parkers Design (Southern) Limited. Any reprodution of these drawings will require written authority from the copyright owner.