Elevations

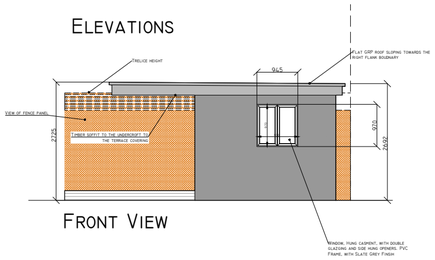

Front View

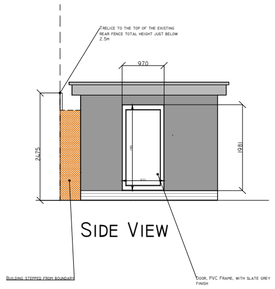

Side View

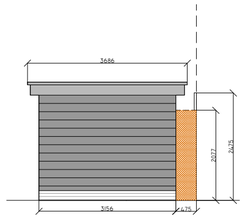

Side View

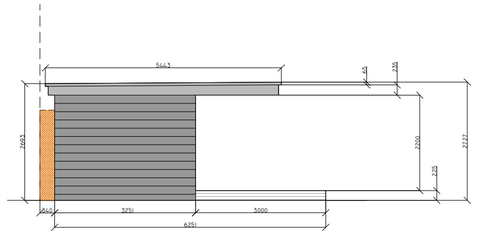

Rear View

Plans

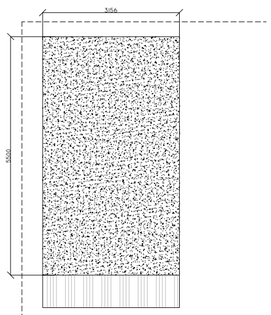

Roof plan View

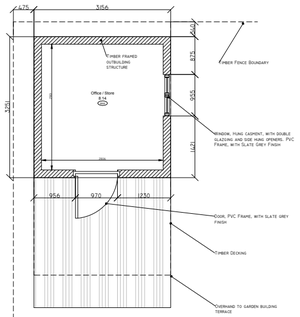

Floorplan View

0 5M 10M
1:100

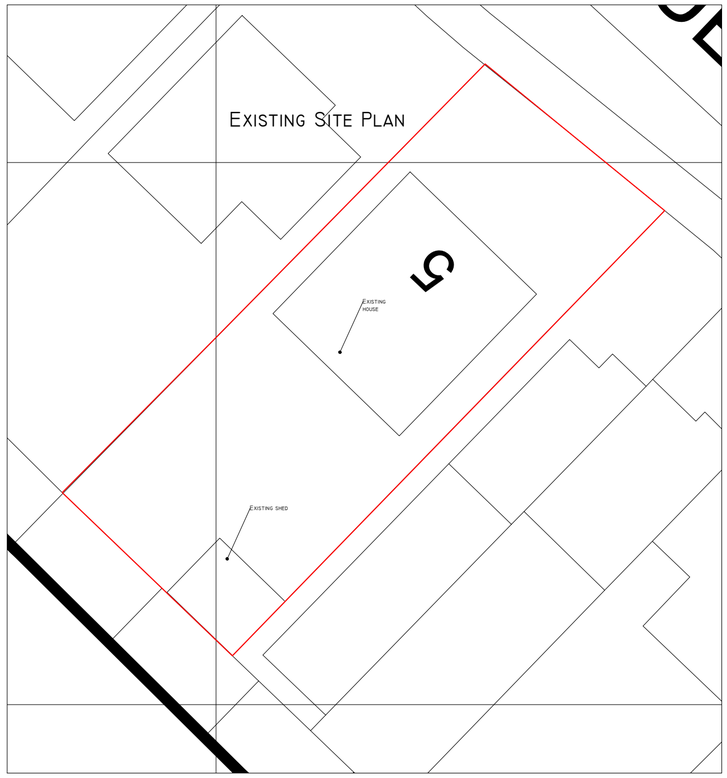

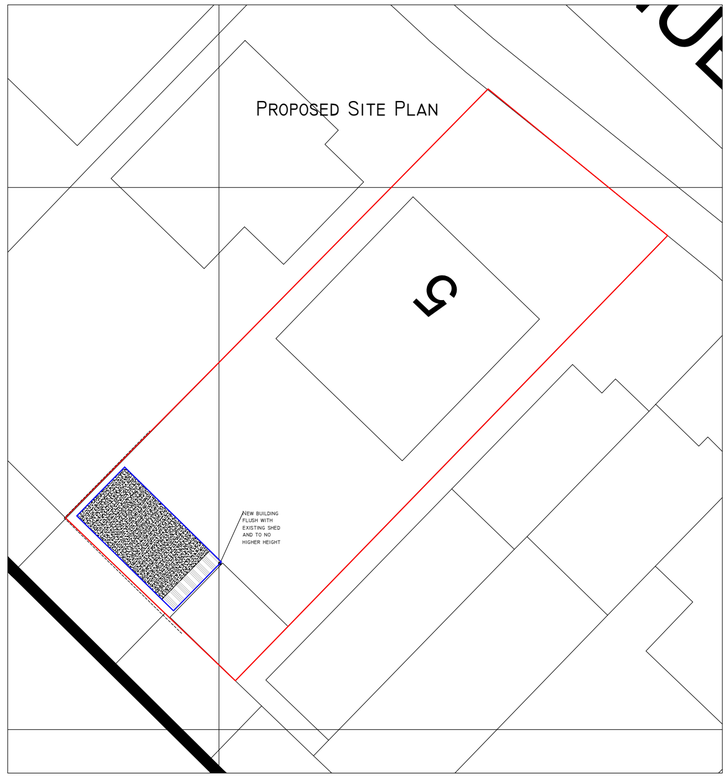

0 10M 20M
1:200

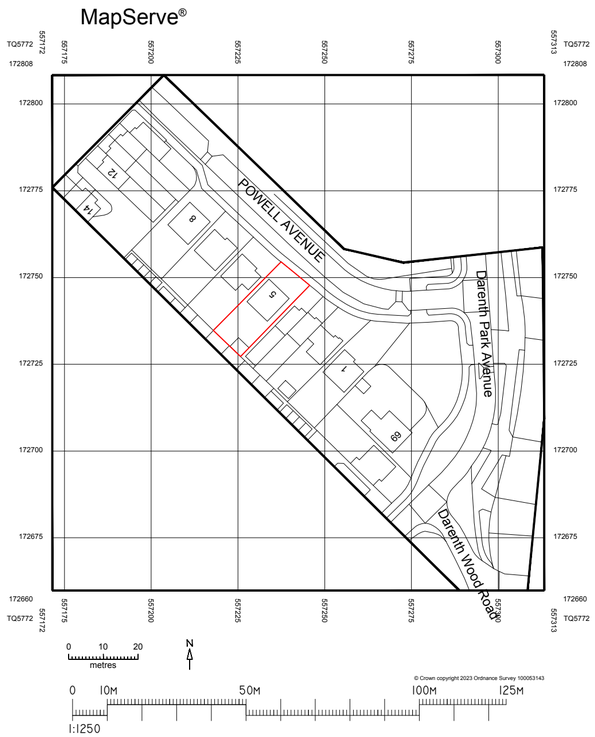

A2

This drawing and the copyrights and patents therein are the property of JSM and may not be used or reproduced without consent or attribution.

It is the responsibility to review these drawings to ensure compliance with the latest building regulations and guidance documents as well as ensure the detailed measurements are correct before undertaking works.

No structural, intrusive or specialist surveys have been undertaken as part of this design.

ADDRESS: 5 Powell Avenue, Dartford, Kent, United Kingdom, DA2 6NT	TITLE: Site Location, Pre-Existing and Existing Site Plan with outbuilding Elevations and plan
PROJECT: Outbuilding	PURPOSE OF ISSUE: Planning
SCALE: 1:100/200 @ A2	DRAWN: JM
DATE: 22/01/2023	
DRAWING No.: P01	REVISION: -