23-036 PL01
Status: To accompany a planning application

A3

© HALZAC DESIGN LTD 2022.

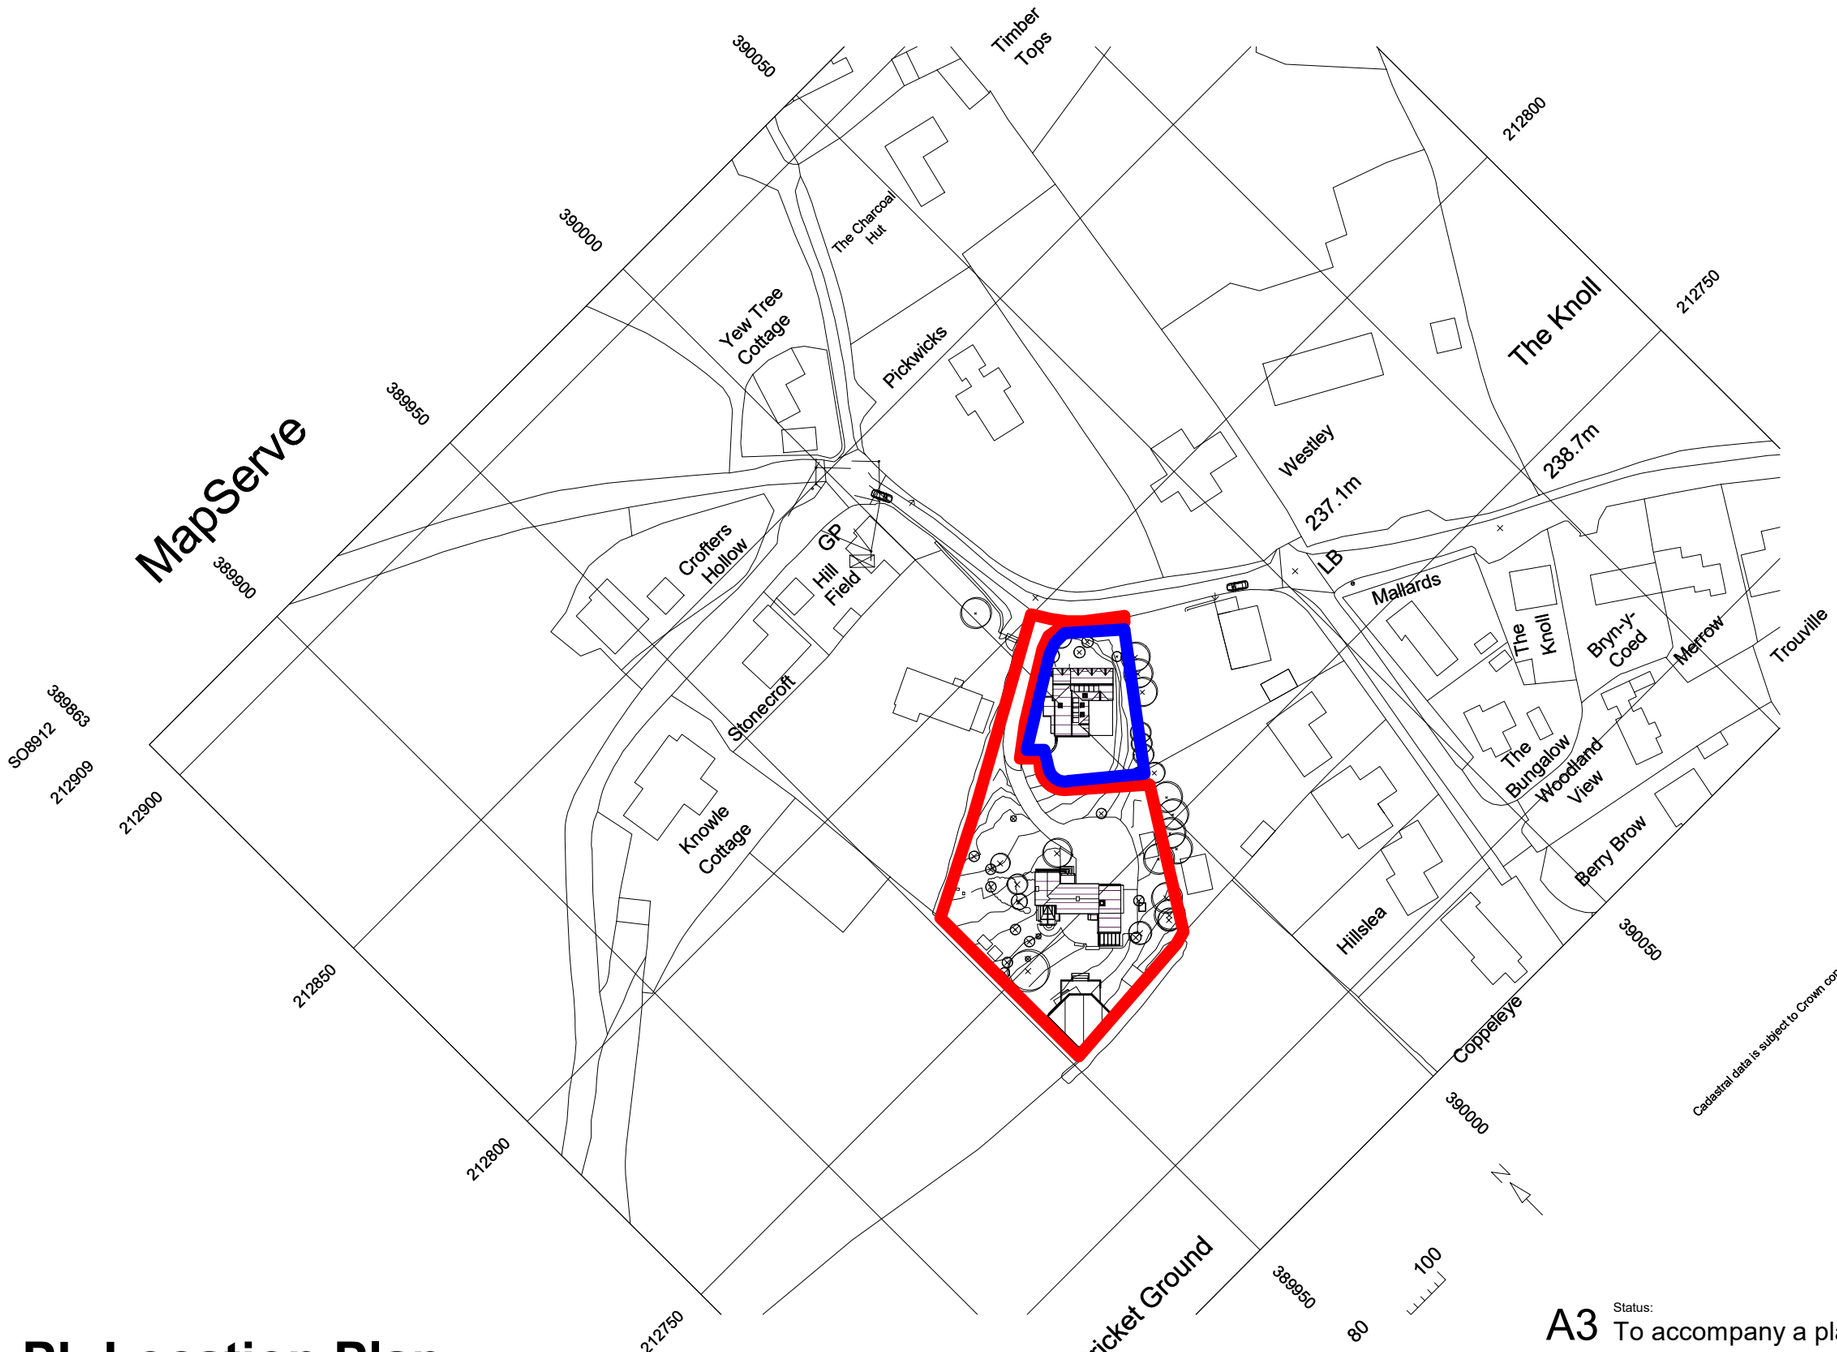

Cadastral data is subject to Crown copyright and is reproduced with permission of HM Land Registry.

PL Location Plan

1 : 1250

5 0 5 10 15 20 25 30
SCALE 1:1250

North

DRAWING NUMBER PREFIXED WITH
EX = EXISTING DRAWING, NOT TO BE SCALED EXCEPT FOR PLANNING PURPOSES, BASED ON INFORMATION PROVIDED BY: Checker
SK = SKETCH DRAWING, INFORMAL DRAWING, NOT FOR OFFICIAL USE, NOT TO BE USED FOR PLANNING PURPOSES, NOT TO BE SCALED.
PL = DRAWING TO ACCOMPANY A PLANNING APPLICATION, CAN BE SCALED FOR PLANNING PURPOSES ONLY, NOT FOR CONSTRUCTION(NFC).
BR = DRAWING FOR A BUILDING REGULATION APPLICATION AND APPROVAL ONLY, USE GIVEN DIMESNSION ONLY, NOT TO BE SCALED, NFC.
WD = WORKING DRAWING, INCLUDES ADDITIONAL DETAIL OVER AND ABOVE BR DESIGNATION, USE GIVEN DIMENSION ONLY, NOT TO BE SCALED.

A3 Status: To accompany a planning application

PROJECT TITLE:
Replacement Summer House, May House
The Knoll, Cranham, GL4 8HR
Mr & Mrs Masheder

DRAWING:
Location Plan

SCALE @ A3: 1 : 1250
DATE: Dec'23
DRAWN BY: CR

HALZAC DESIGN LTD
ARCHITECTURAL DESIGN SERVICE
1 Whitgift Cl, Grange Park, Swindon. SN5 6HQ
halzacdesign@icloud.com halzacdesign.co.uk
07801070166

JOB NUMBER: 23-036
DRAWING NUMBER: PL01
REV:

LATEST REVISION:

PDF PRINTED: 20/12/2023 14:03:01