A1

This drawing is to be read in conjunction with structural services and any other relevant information.

Any discrepancies are to be reported to the Architect. All dimesnions have been taken from existing record and must be verified on site by the contractor, sub-contractors and suppliers before commencing any work.

Do not scale from this drawing except for planning purposes.

NOTES:

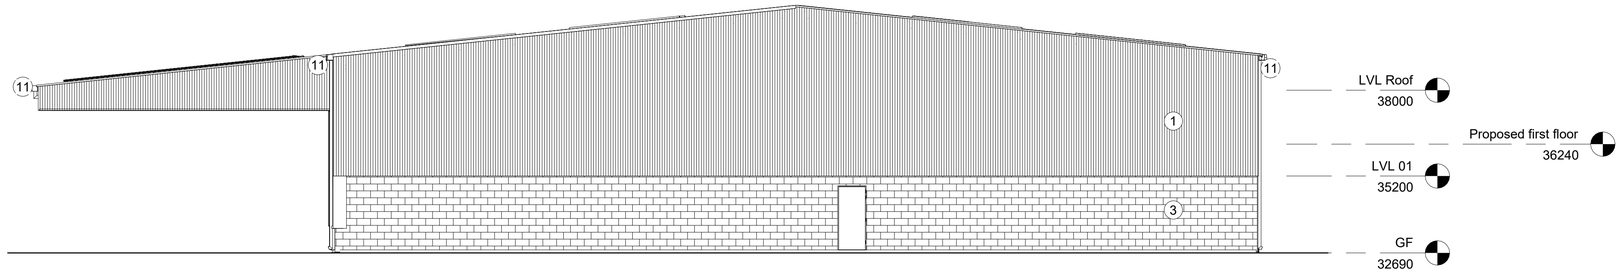

1 North Elevation Proposed

1 : 100

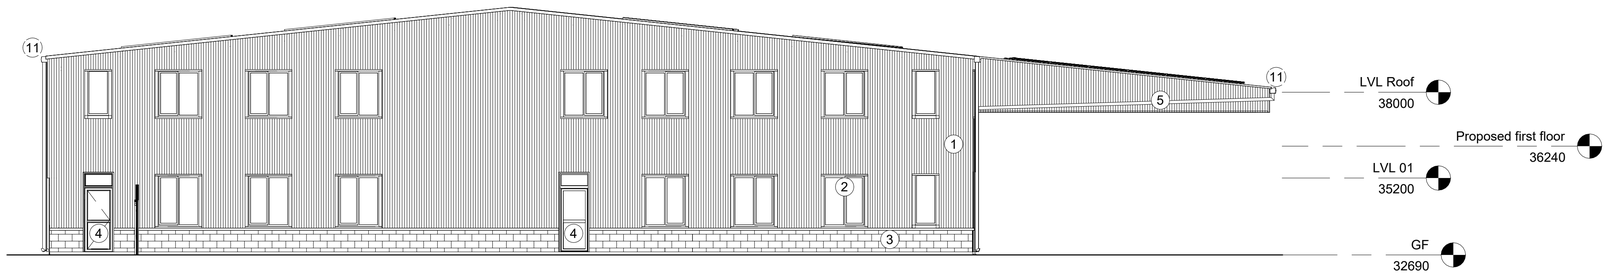

2 South Elevation Proposed

1 : 100

Key:

1. New colour coated profiled metal cladding
2. New colour coated metal framed windows
3. Existing blockwork
4. New colour coated metal door
5. New colour coated rainwater downpipes
6. New rooflights
7. New colour coated profiled metal roof cladding
8. New colour coated roller metal shutter door
9. New colour coated ventilation louvre
10. Proposed photovoltaic panels
11. New colour coated box gutter

1m 2m 3m 4m 5m 10m

SCALE BAR 1:100

PLANNING

P3	15/12/23	Issued for planning	AF
P2	08/12/23	Scale bar added	EH
P1	10/11/23	Preliminary Issue	EH

REVISIONS

Bickerdike Allen Partners
Architecture Acoustics Technology

121 Salusbury Road, London, NW6 6RG
Email: mail@bickerdikeallen.com T: 0207 625 4411
www.bickerdikeallen.com F: 0207 625 0250

Therapia Lane Vehicle Depot
Willmott Dixon
Sutton

North and South Elevation Proposed

DRAWN: EH CHECK: RM

DATE: 11/2023 SCALE: 1:100 @ A1

DRAWING No:

TLVD-BAP-ZZ-ZZ-D-A-2101-P3