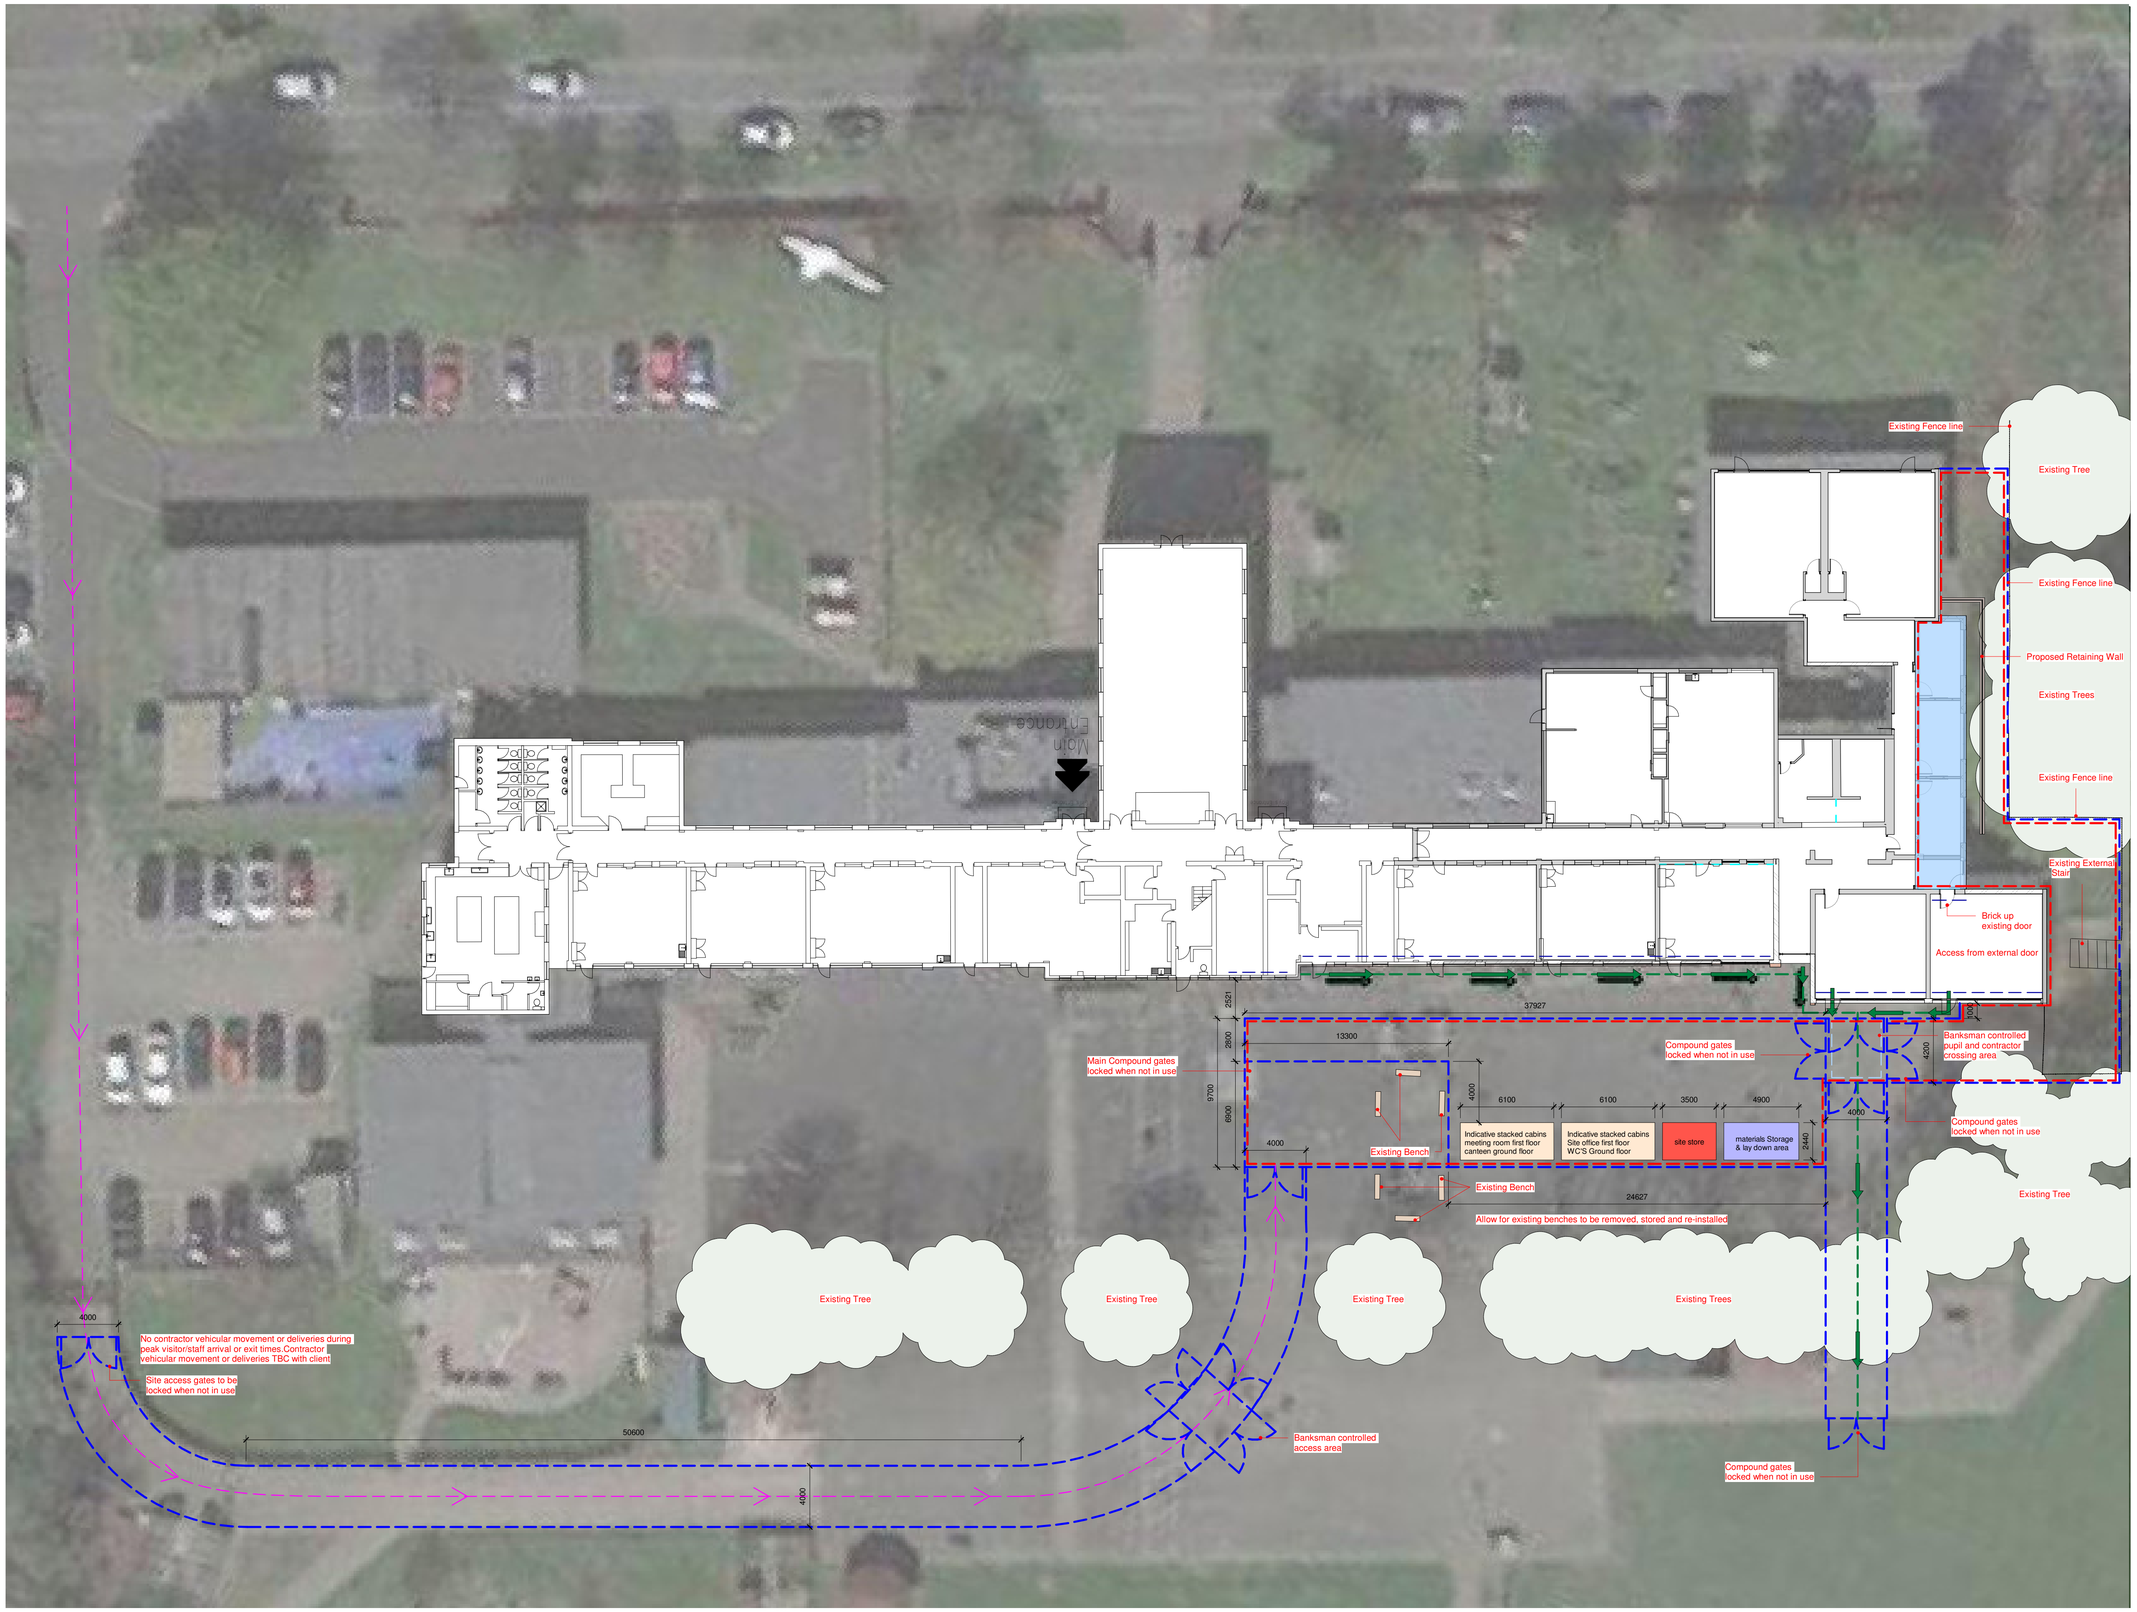

1 **Site Plan_Logistics**
1 : 200

0m 2m 4m 6m 8m
Drawing Scale 1:100 @ A1

This drawing is subject to copyright and is not to be reproduced in part or whole without approval. Do not scale this drawing - check all dimensions on site

Construction Health & Safety Risks

Note ;- Construction Logistics are indicative and are to be fully developed by Principal Contractor

- Pupil/Staff Access Route
- Access Route
- Banksman Controlled Contractor Access Area
- Contractor Designed 2m High Heras Fencing with pass gates to suit site operations
- Contractor Designed protection to windows/doors
- Banksman controlled areas for pupils/staff access to the building.No contractor movement during peak times TBA with client.
- Site Cabins
- Site Storage
- Materials Storage & lay down area
- Secure site compound

Logistics_Key_Plan
1 : 1

Rev	Description	By	Date
P1	Drawing updated for Tender Submission	SD	17.08.23

Cassidy+Ashton C+A
www.cassidyashton.co.uk
Architecture + Building Surveying + Town Planning
7 East Cliff, Preston, Lancashire, PR1 3JE T: 01772 258 356
10 Hunters Walk, Canal Street, Chester, CH1 4EB T: 01244 402 900
St Andrews Business Centre, Mold, Flintshire, CH7 1XB T: 01352 706 246

Client
Newton Primary School

Project
Small Group Room Option Appraisal

Drawing Title
Site_Logisitics_Plan

Drawn by	SD	Checked by	SP	Date	17/07/23
Suitability				Scale @ A1	As indicated

C+A JOB NO.	PROJECT - ORIGINATOR - VOL. - LEVEL - TYPE - ROLE - NUMBER	REV.
10813	NPS-CAA-XX-XX-DR-A-1201	P1