This drawing is protected under copyright

New fence -2m high

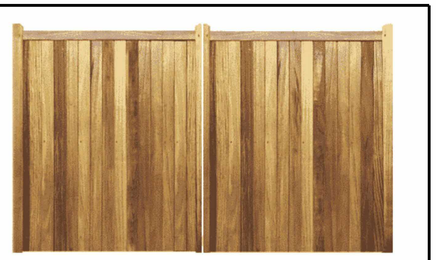

New gate -Size 3.68m x 1.98m

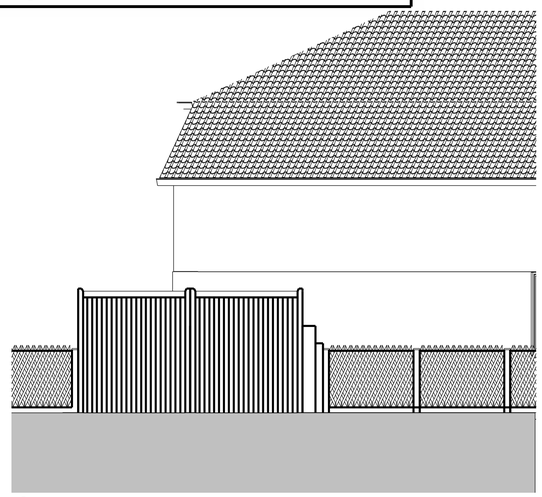

Elevation A
1 : 50

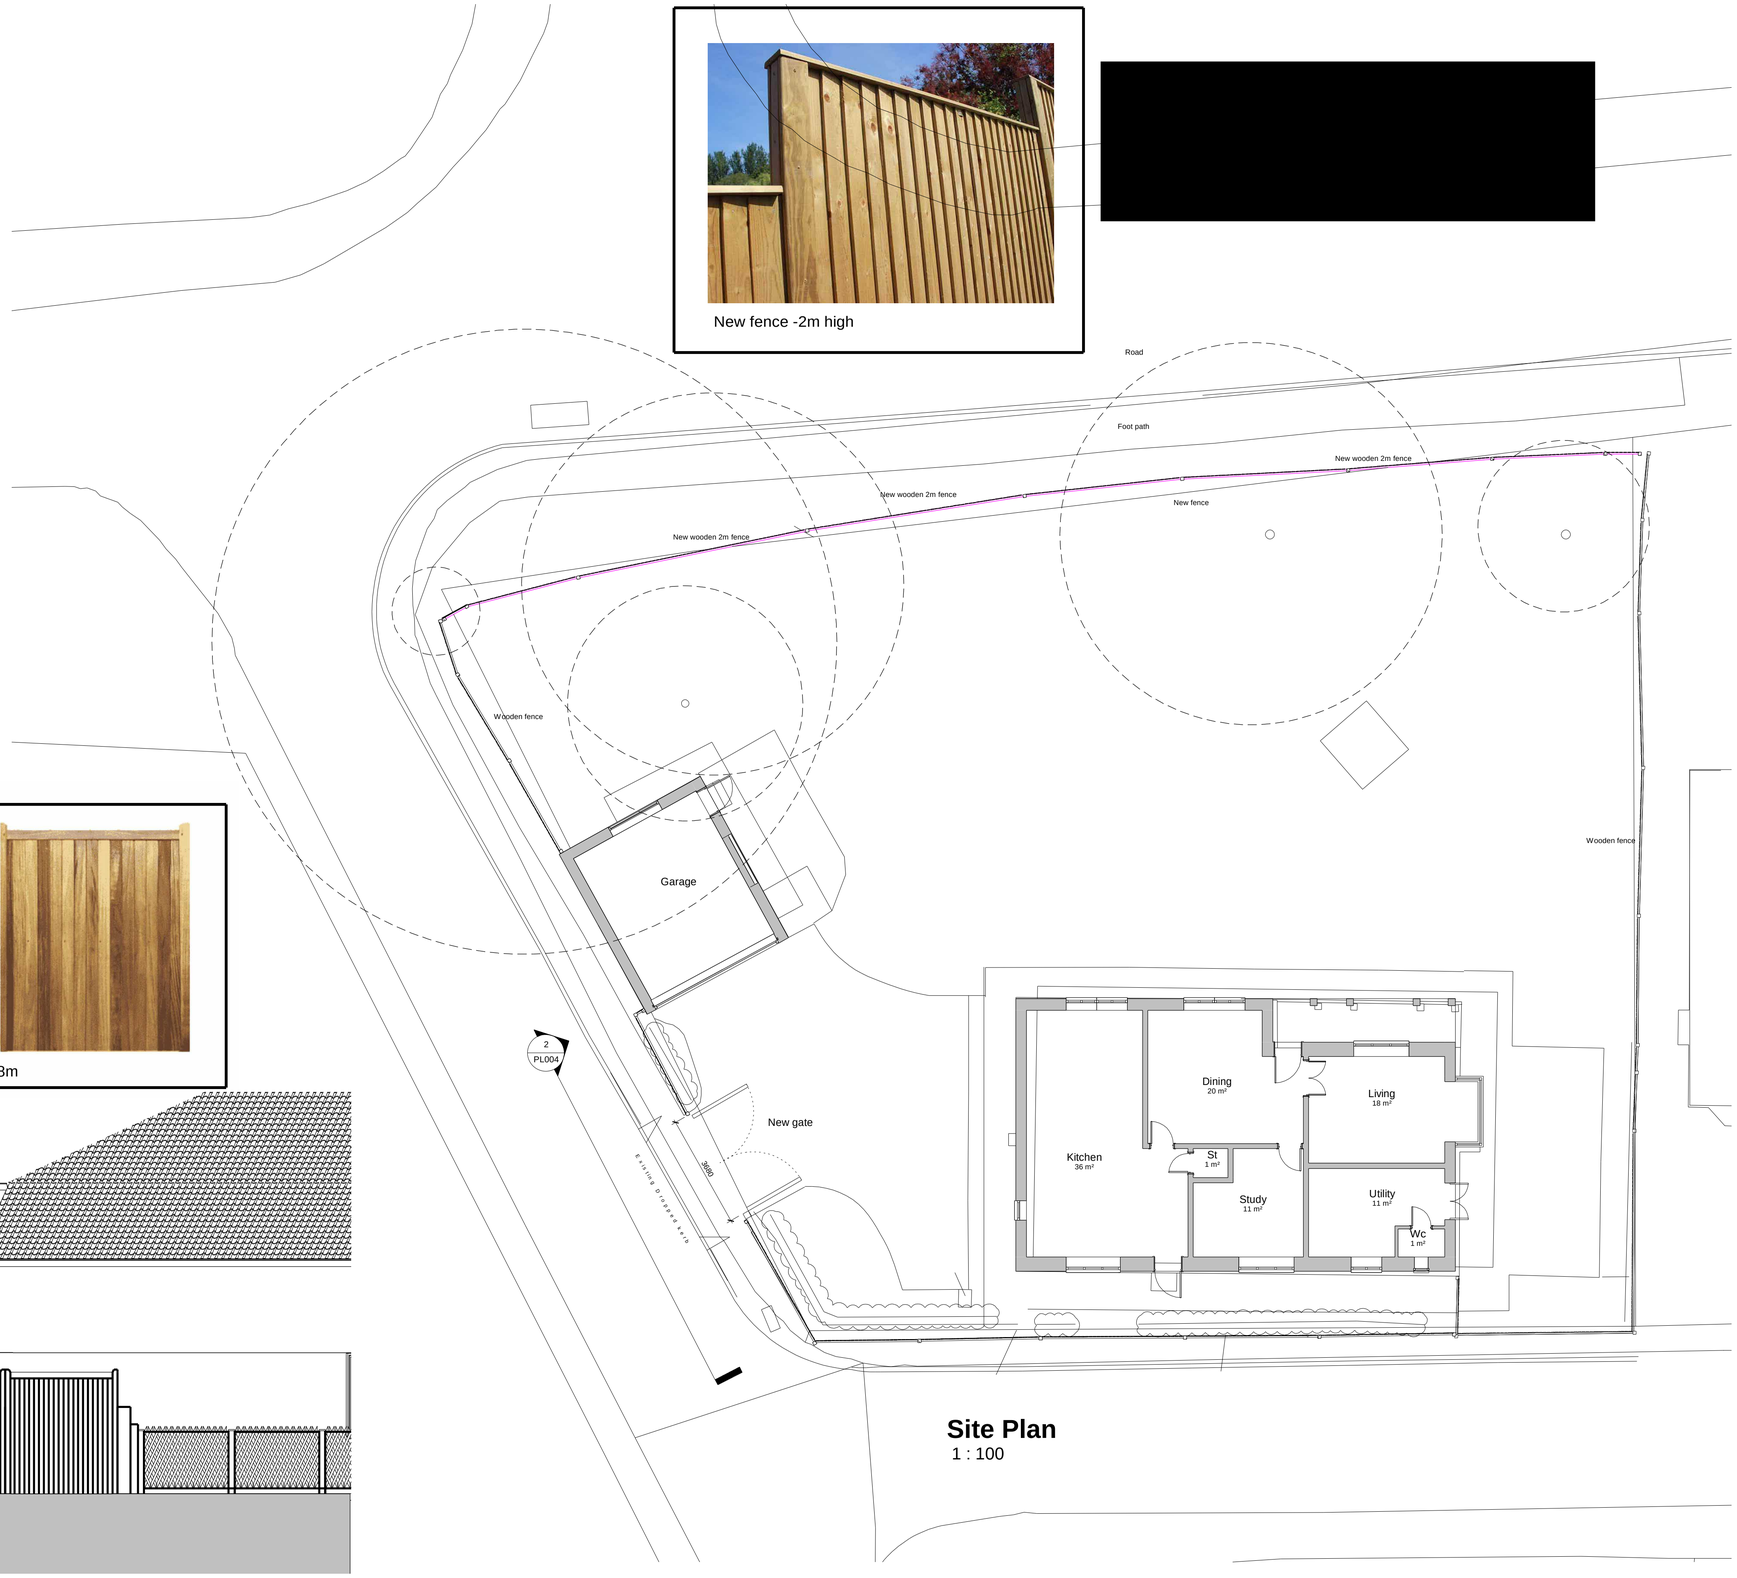

Site Plan
1 : 100

1 0 1 2 3 4 5
SCALE
1: 100 m

0.5 0 0.5 1 1.5 2 2.5
SCALE
1: 50 m

Rev	Description	Date

PROJECT
Oakenshaw TN15 0DE

TITLE
Proposed Drawing

CLIENT

DRAWN BY	CHECKED BY	DATE
AK	AK	14/12/23

SCALE (@ A1)	PROJECT NUMBER
As indicated	499

DRAWING NUMBER	REV
PL004	A

03/01/2024 14:20:45