This drawing is protected under copyright

AK Studios
Architecture & Interiors

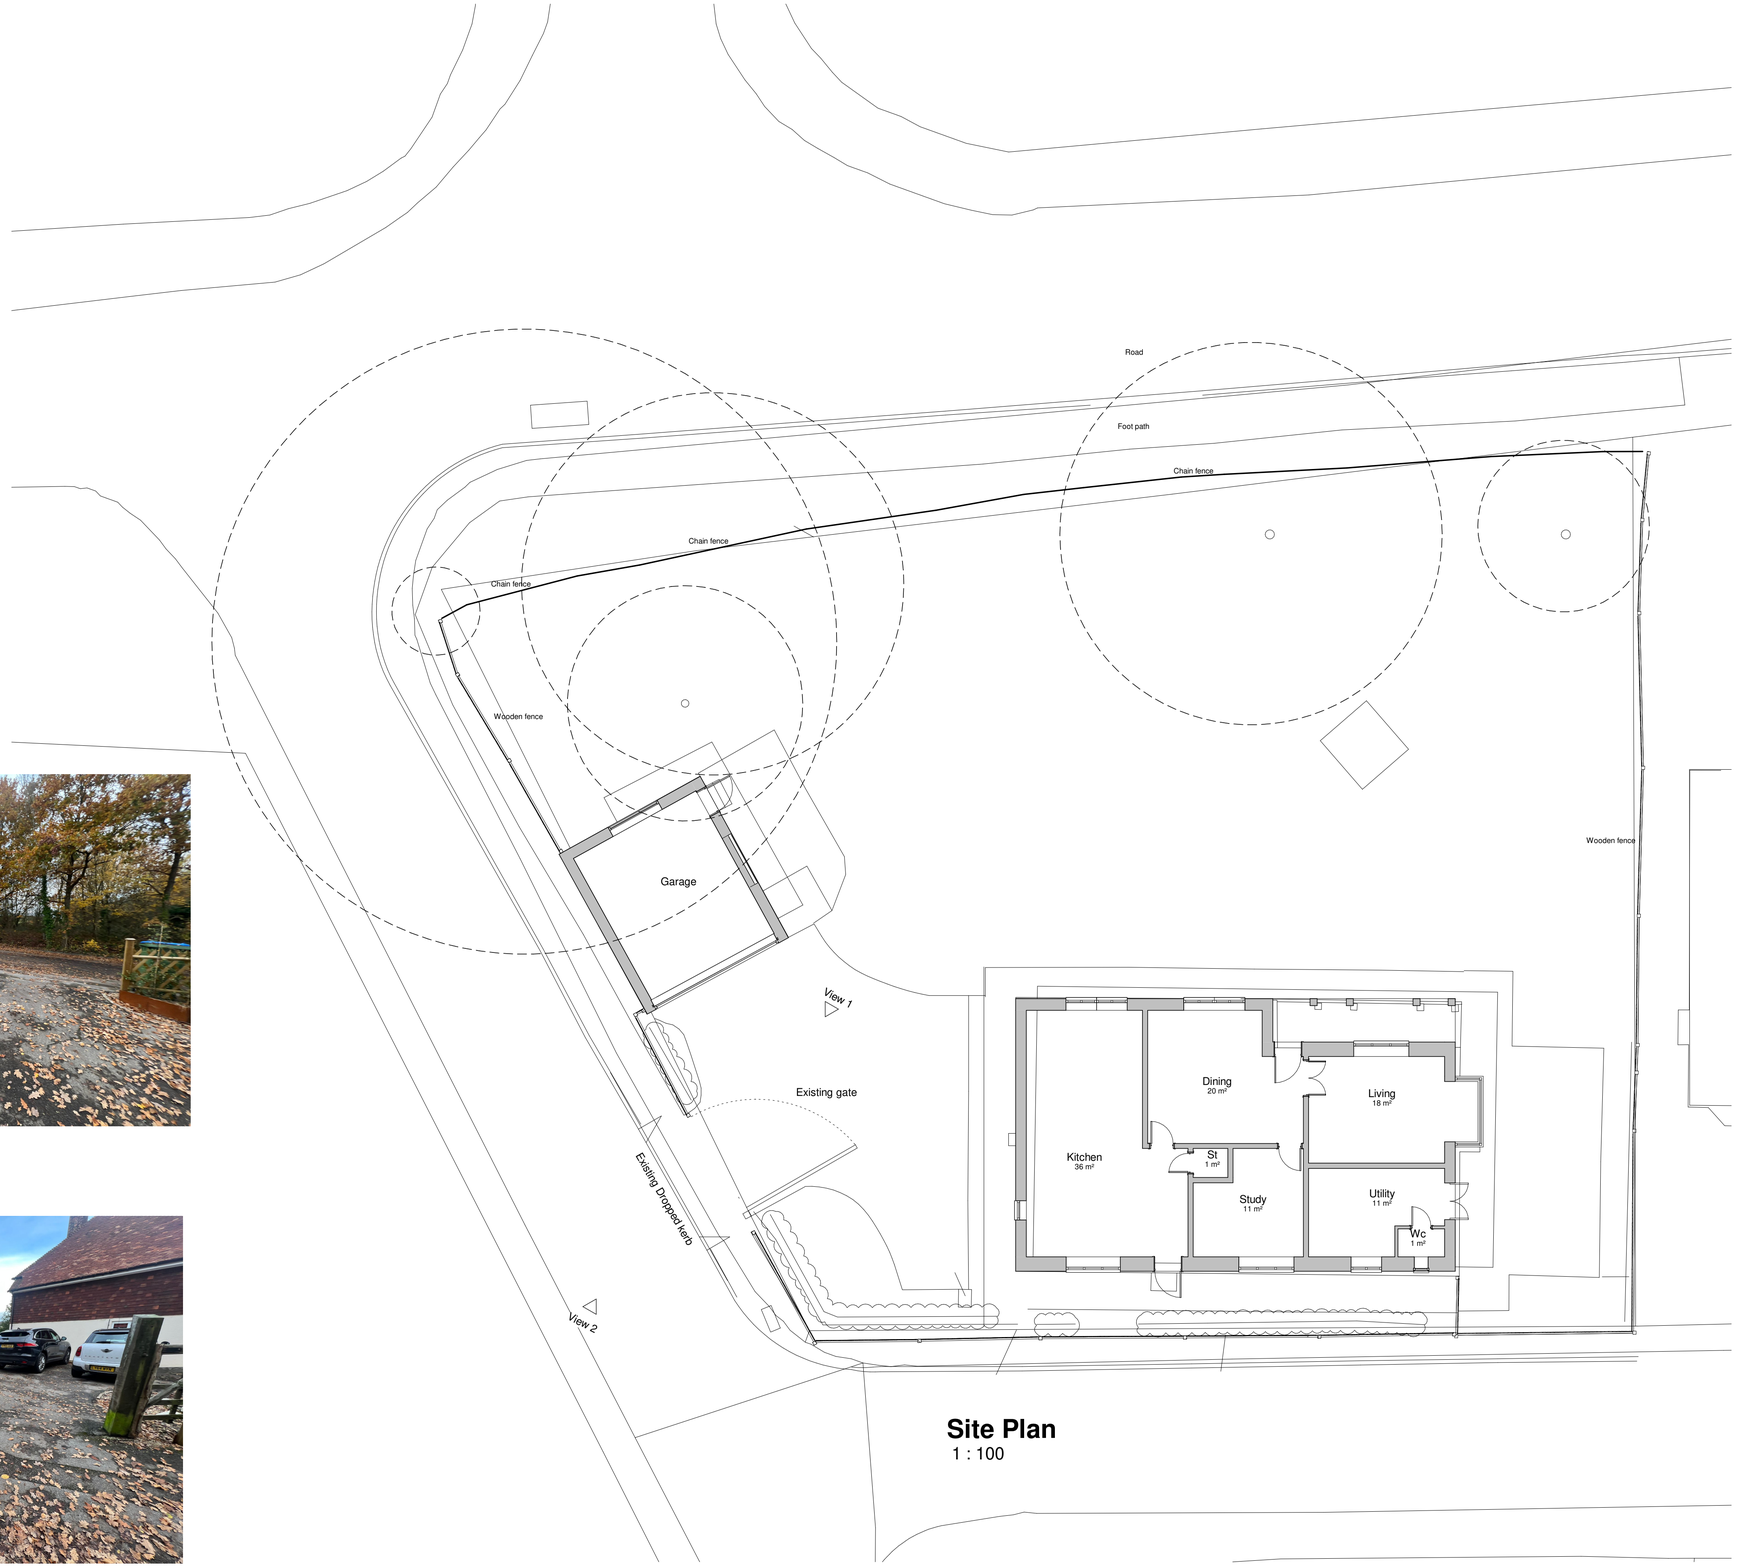

Site Plan
1 : 100

View 1

View 2

1 0 1 2 3 4 5
SCALE m
1: 100

Rev	Description	Date

PROJECT

Oakenshaw TN15 0DE

TITLE

Existing Drawing

CLIENT

DRAWN BY	CHECKED BY	DATE
AK	AK	22/05/23

SCALE (@ A1)	PROJECT NUMBER
1 : 100	499

DRAWING NUMBER	REV
PL003	

14/12/2023 13:35:16