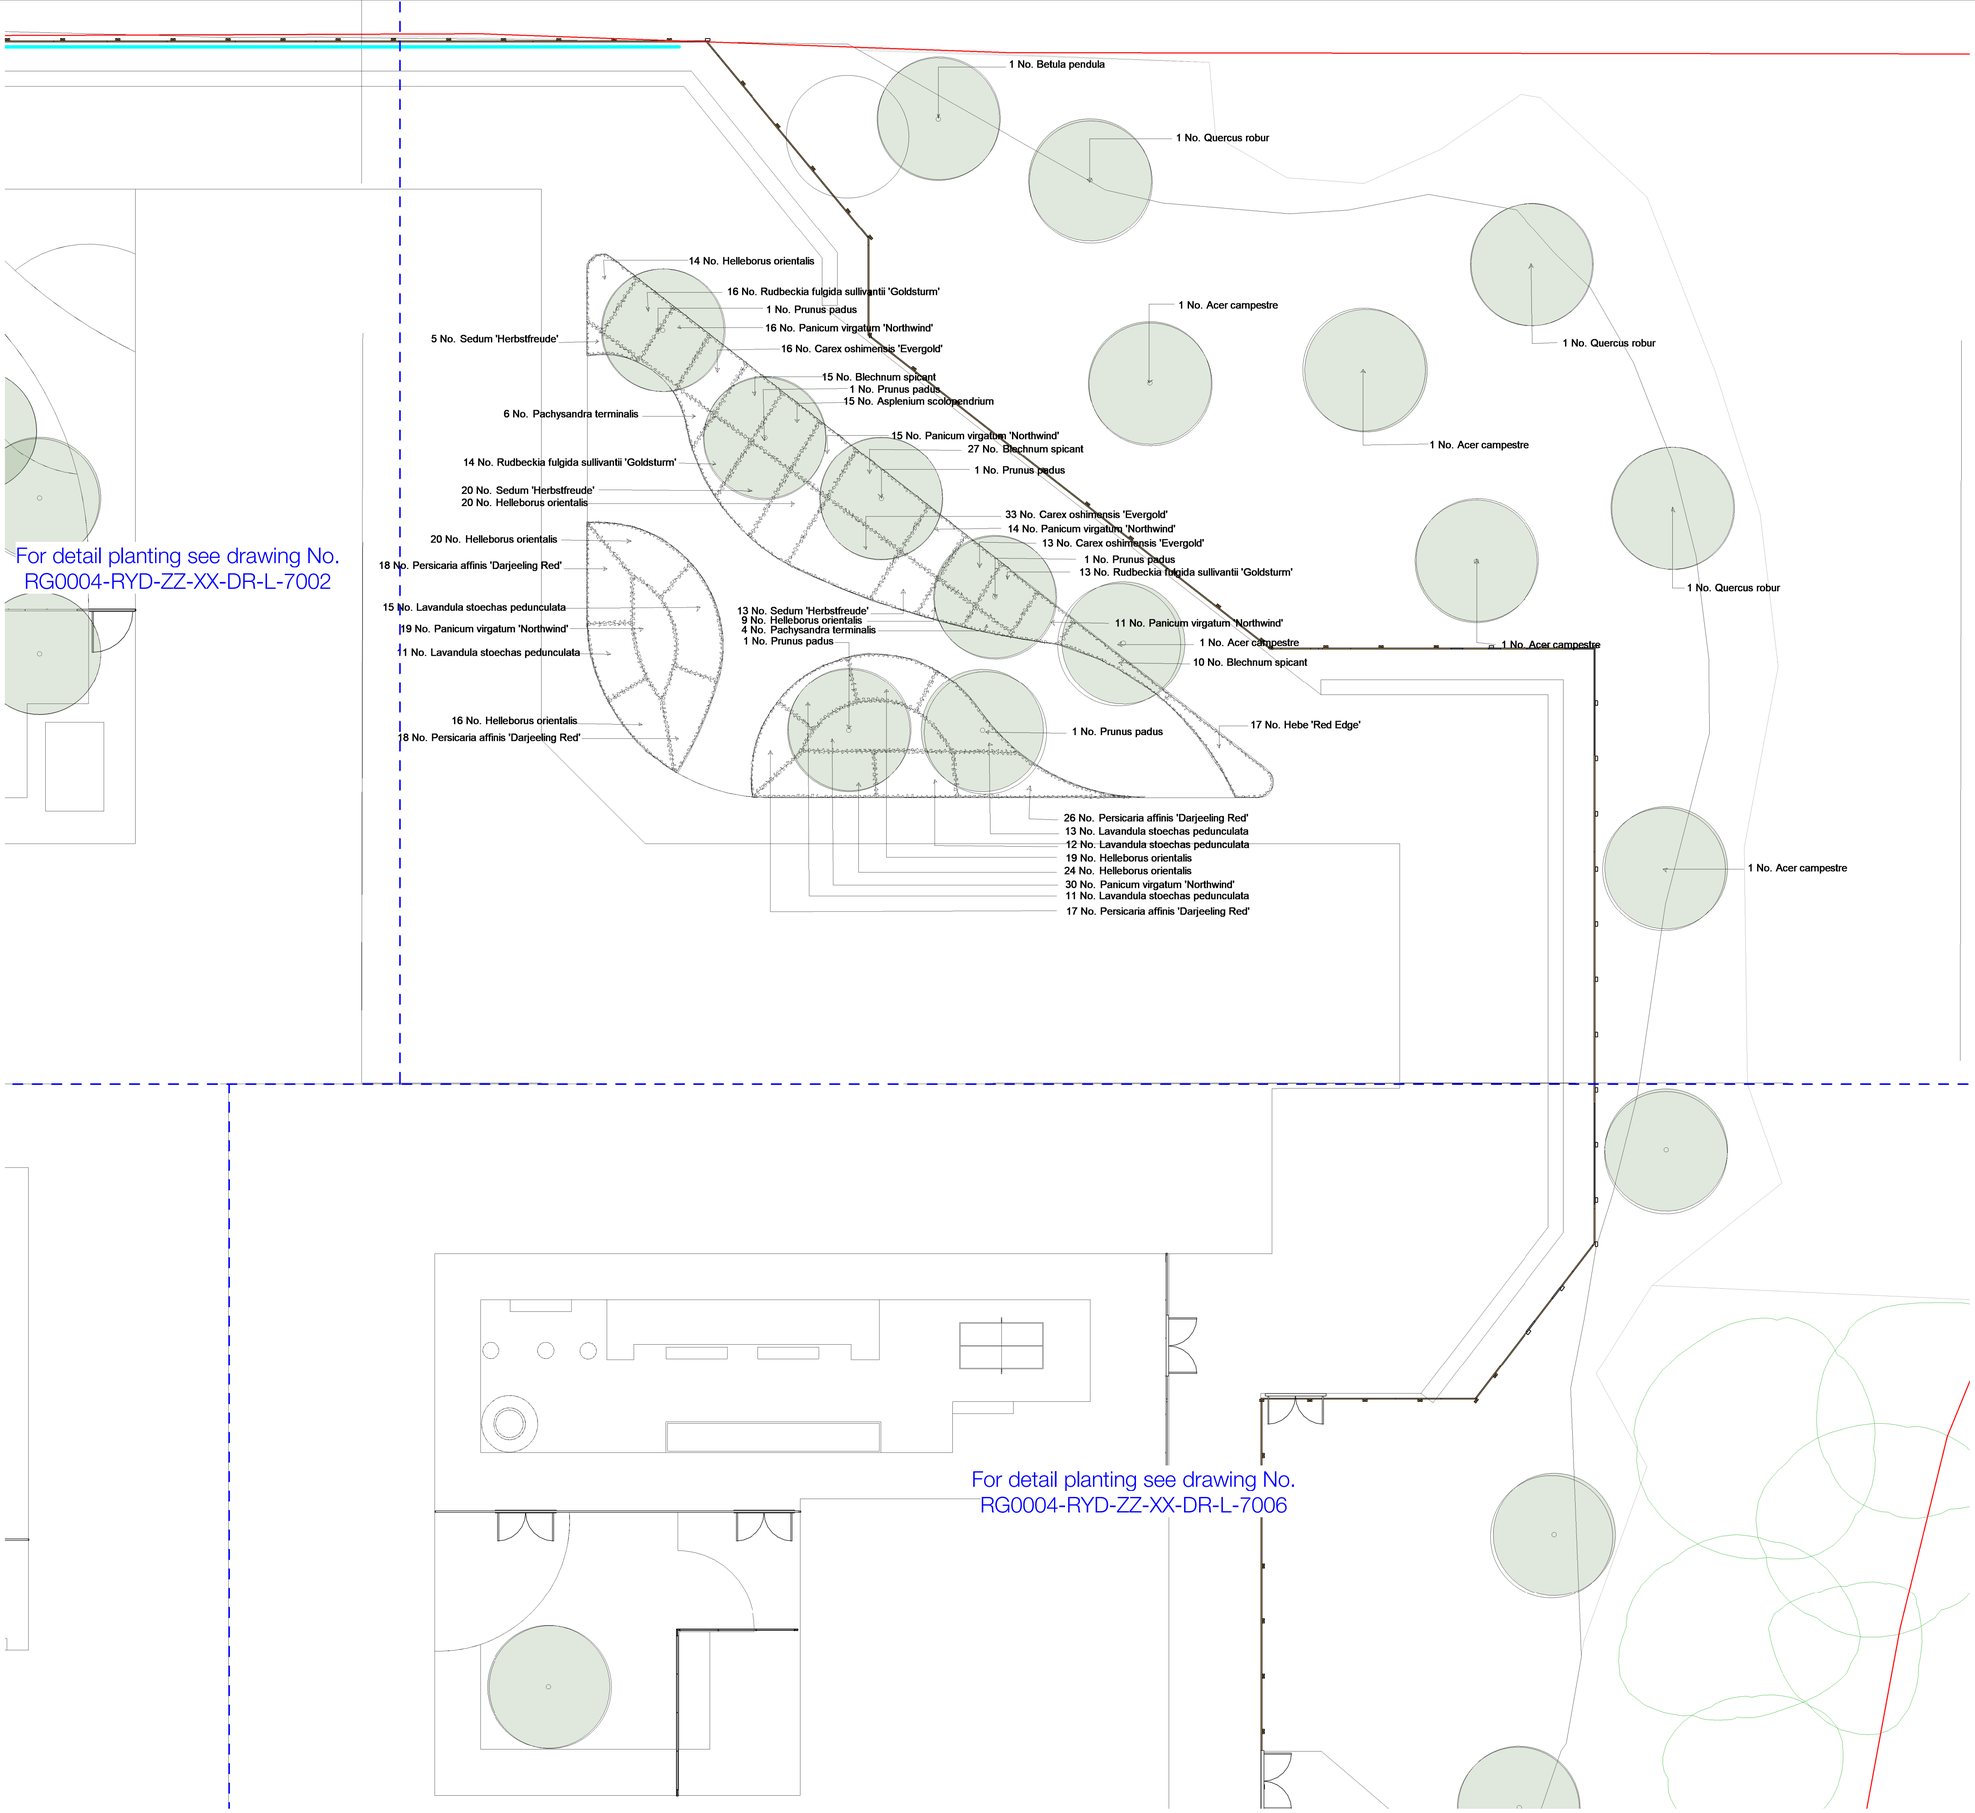

The use of this data by the recipient acts as an agreement of the following statements.
Do not use this data if you do not agree with any of the following statements:-

Ryder Architecture has co-ordinated relevant information received from third parties, but are not responsible for the content of the information received from others.

The controlled version of this drawing should be viewed in DWF or PDF format not DWG or other formats. All prints of this drawing must be made in full colour.

Where this drawing has been based upon Ordnance Survey data, it has been reproduced under the terms of Ryder Licence No. 100000144. Reproduction of this drawing in whole or in part is prohibited without the prior permission of Ordnance Survey.

Do not scale the drawing. Use figured dimensions in all cases. Check all dimensions on site. Report any discrepancies in writing to Ryder before proceeding.

Scale Bar (m)

0 1 2 4 8

N

LEGEND

Proposed trees

Rev	Description	Drawn	Checked	Date
C2	Issued for planning	AOL	AOL	14/12/23
C1	Issued for Stage 5	TJ	CS	07/10/22

Suitability
Construction Approval

Project
Derbyshire Healthcare NHS Foundation Trust
New Mental Health Accommodation - Chesterfield (Landscape)
Chesterfield Hospital, Derbyshire North

Drawing
Planting Plan Sheet 3

Drawing Number

Project ID	Originator	Zone	Level	Type	Role	Number
RG0004	- RYD	- ZZ	- XX	- DR	- L	- 7003

Project Number	Scale at A1	Status	Revision
10443-00	1 : 100	S4	C2

info@ryderarchitecture.com
www.ryderarchitecture.com

Ryder