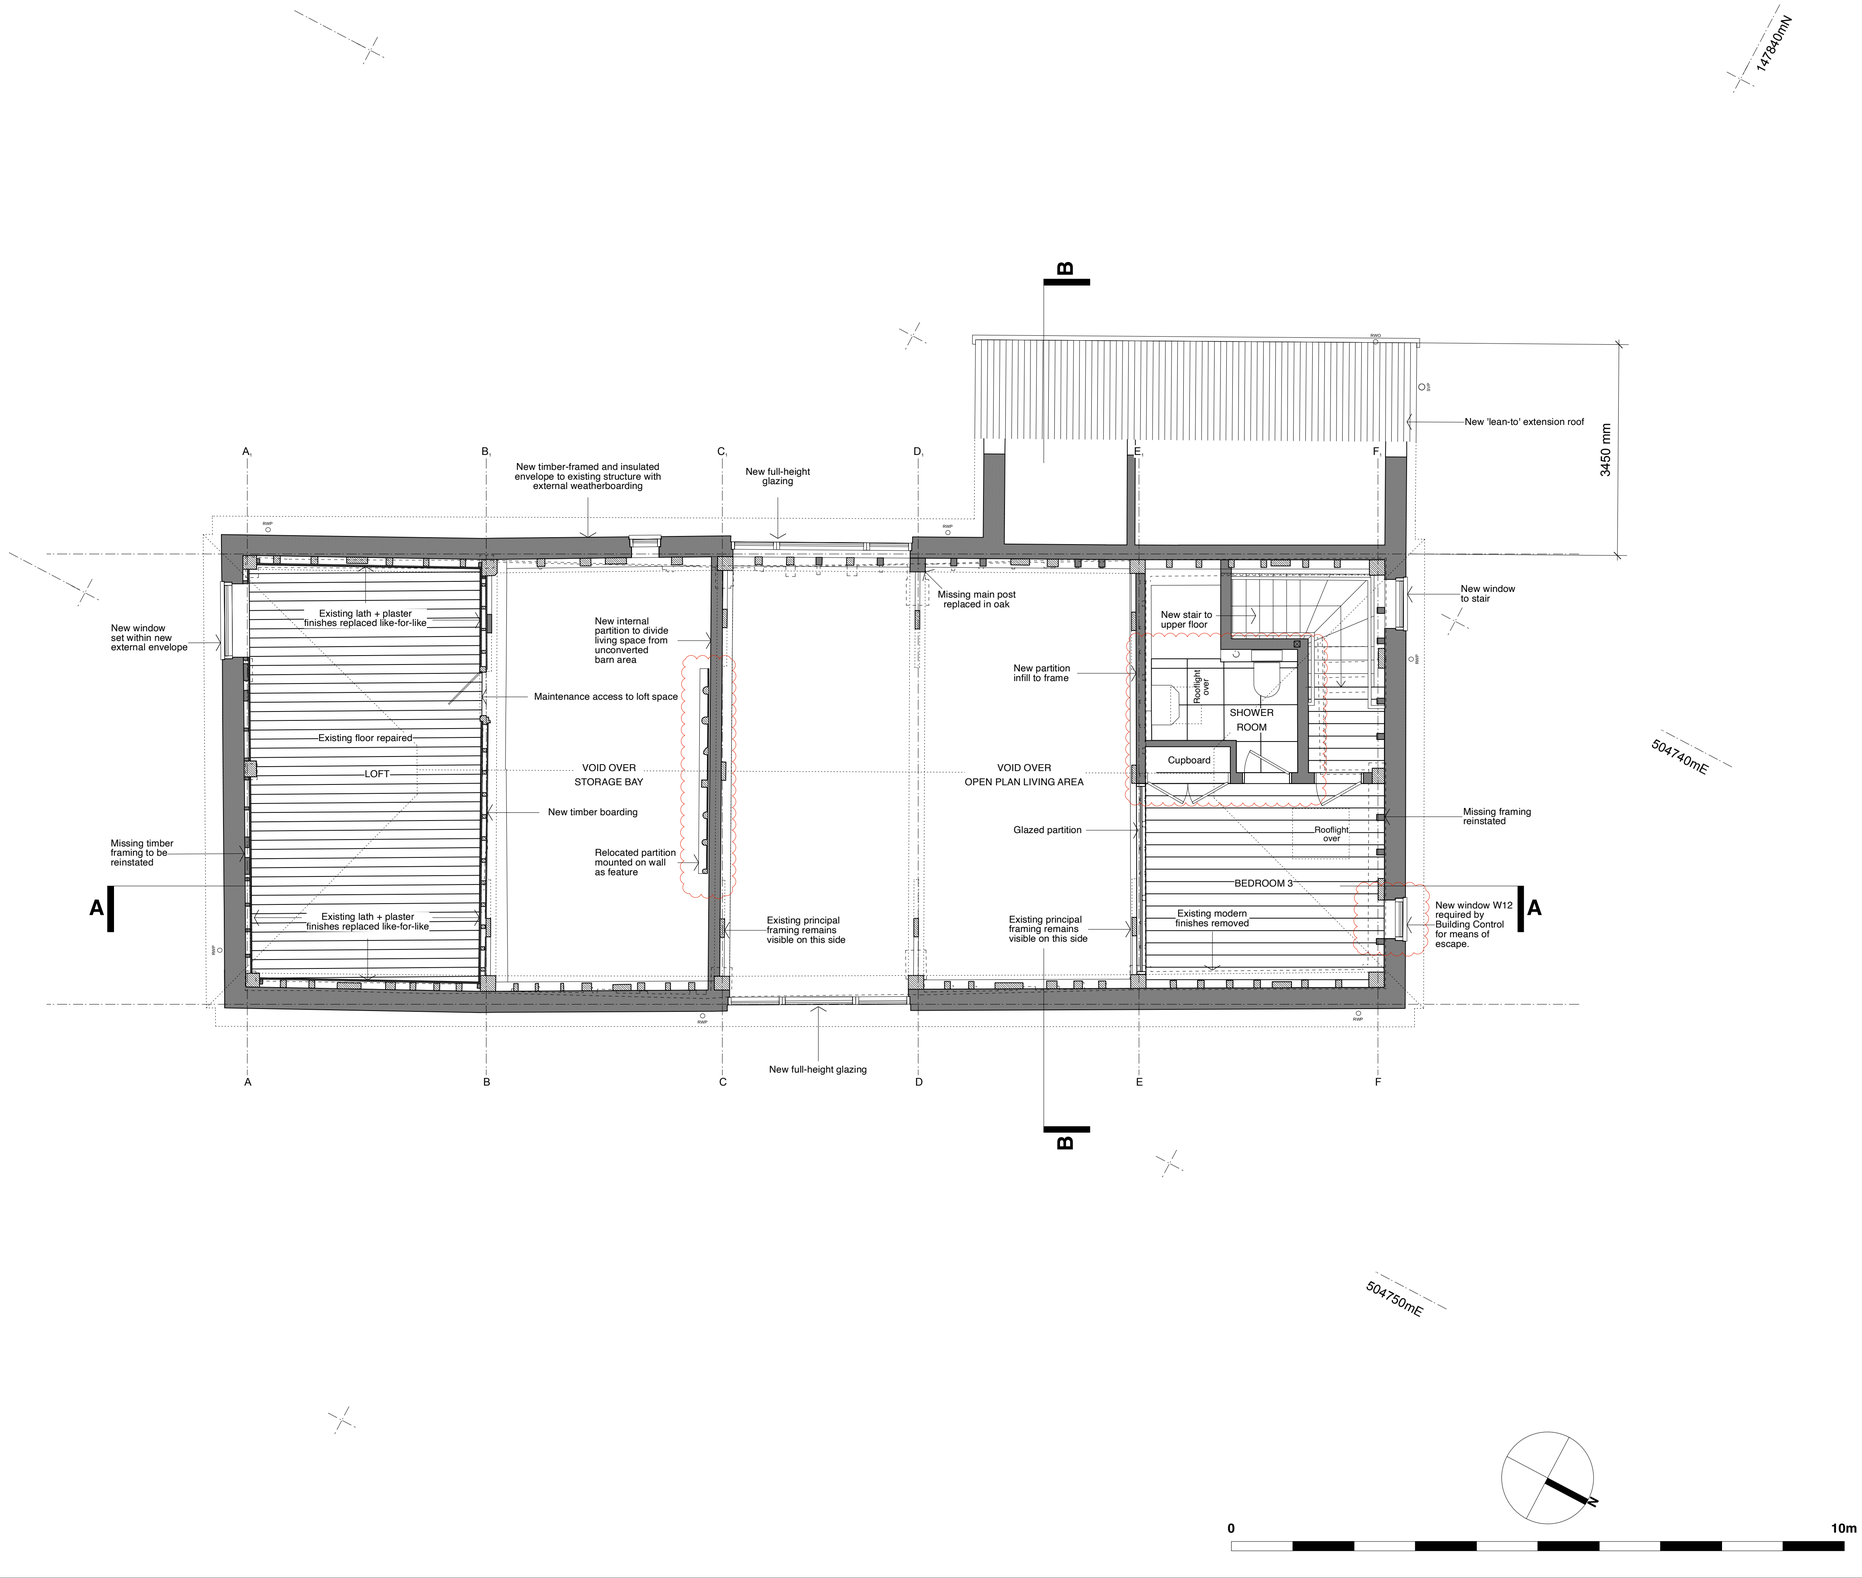

DO NOT SCALE FROM THIS DRAWING.

All critical dimensions not noted are to be measured on site or referred to architect.

Notes

Revisions

A	09.10.20	Dimensions added.
B	02.11.21	Mezzanine omitted.
		Minor internal layout amendments.
C	13.11.23	Relocated screen added.
		Shower room layout amended. C'bd added.
		Escape window W12 added.

Drawing Number 1022-21-C

Content
FIRST FLOOR PLAN
AS PROPOSED

Scale 1:50 at A1 Date APR 2020

THE OLD RECTORY,
ALBURY - BARN

OLIVER WEST & JOHN SCOTT ARCHITECTS
The Studio, 3A Bath Road,
Bedford Park W4 1LL
Tel 020 8995 4275
Fax 020 8742 7186
E-mail: studio@westscottarchitects.co.uk

Key

New construction.

Retained and repaired historic construction.

Alterations to previously approved proposals indicated by red revision clouds.

Previous applications:
20/P/01694 (PP) & 20/P/01695 (LBC)
as amended by 21/N/0115 (NMA) & 21/P/02407 (LBC)
and further details approved by condition 23/D/00027.

Drawing Number 1022-21-C