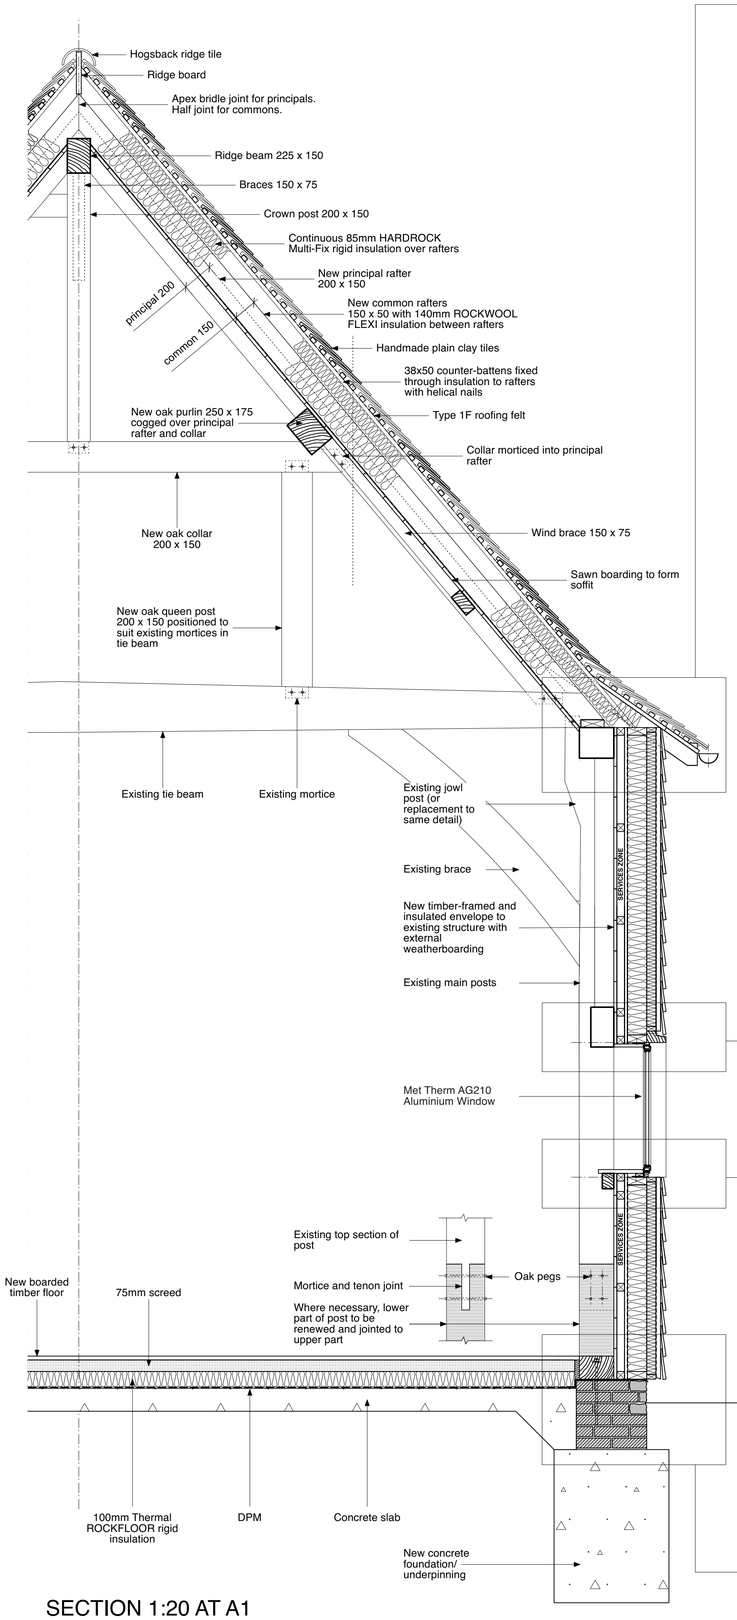

SECTION 1:20 AT A1

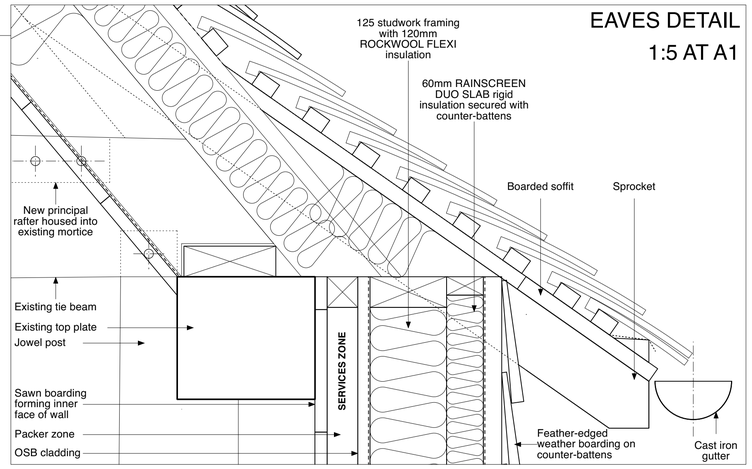

EAVES DETAIL
1:5 AT A1

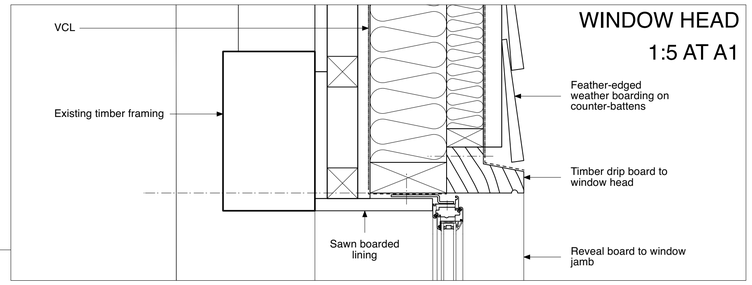

WINDOW HEAD
1:5 AT A1

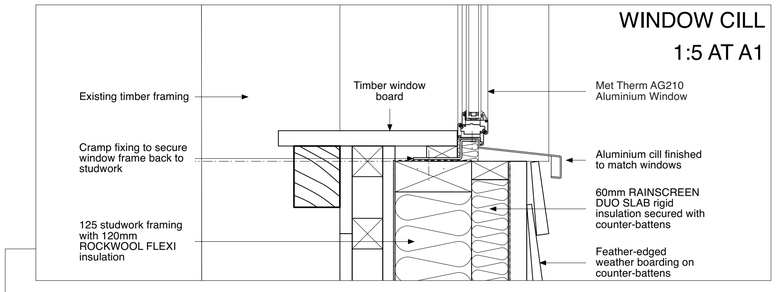

WINDOW CILL
1:5 AT A1

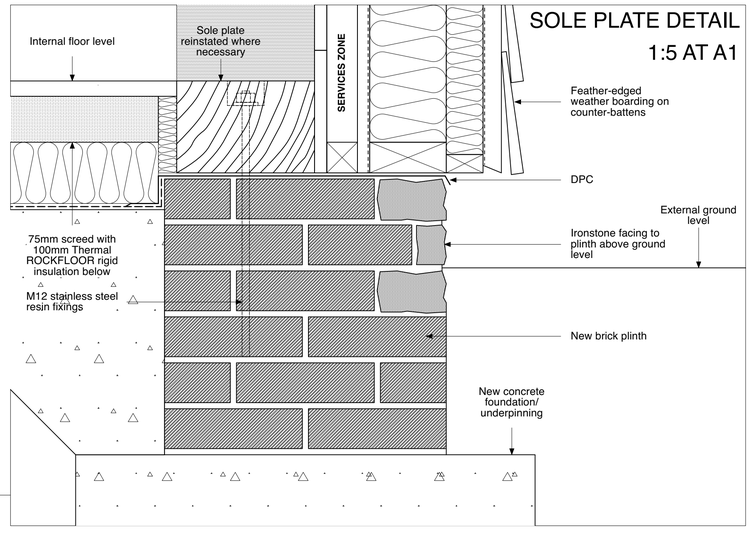

SOLE PLATE DETAIL
1:5 AT A1

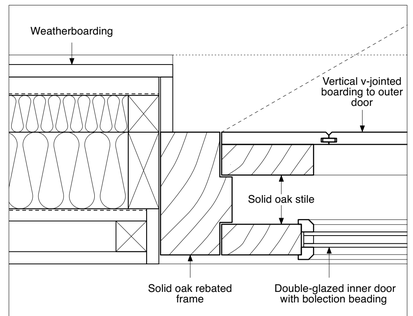

BOARDED DOOR DETAILS
1:5 AT A1

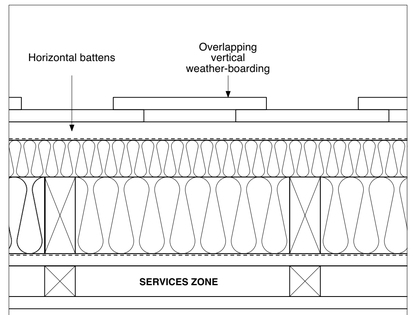

EXTENSION WALL DETAIL
1:5 AT A1

0 — 1m at 1:5

0 — 2m at 1:20

DO NOT SCALE FROM THIS DRAWING.

All critical dimensions not noted are to be measured on site or referred to architect.

Notes

Revisions

P1	18.11.21	Preliminary issue.
P2	09.12.21	Update to rafter sizes and floor build-up.
P3	01.04.22	Update to roof structural elements
T1	05.04.22	Tender Issue
C1	05.12.22	Glazing updated to Met Therm details.

Drawing Number 1022-26-C1

Content
TYPICAL CONSTRUCTION DETAILS

Scale 1:20 & 1:5 at A1 Date NOV 2021

THE OLD RECTORY,
ALBURY - BARN

OLIVER WEST & JOHN SCOTT ARCHITECTS
The Studio, 3A Bath Road, Tel 020 8995 4275
Bedford Park W4 1LL Fax 020 8742 7186
E-mail: studio@westscottarchitects.co.uk

Key

Drawing Number 1022-26-C1