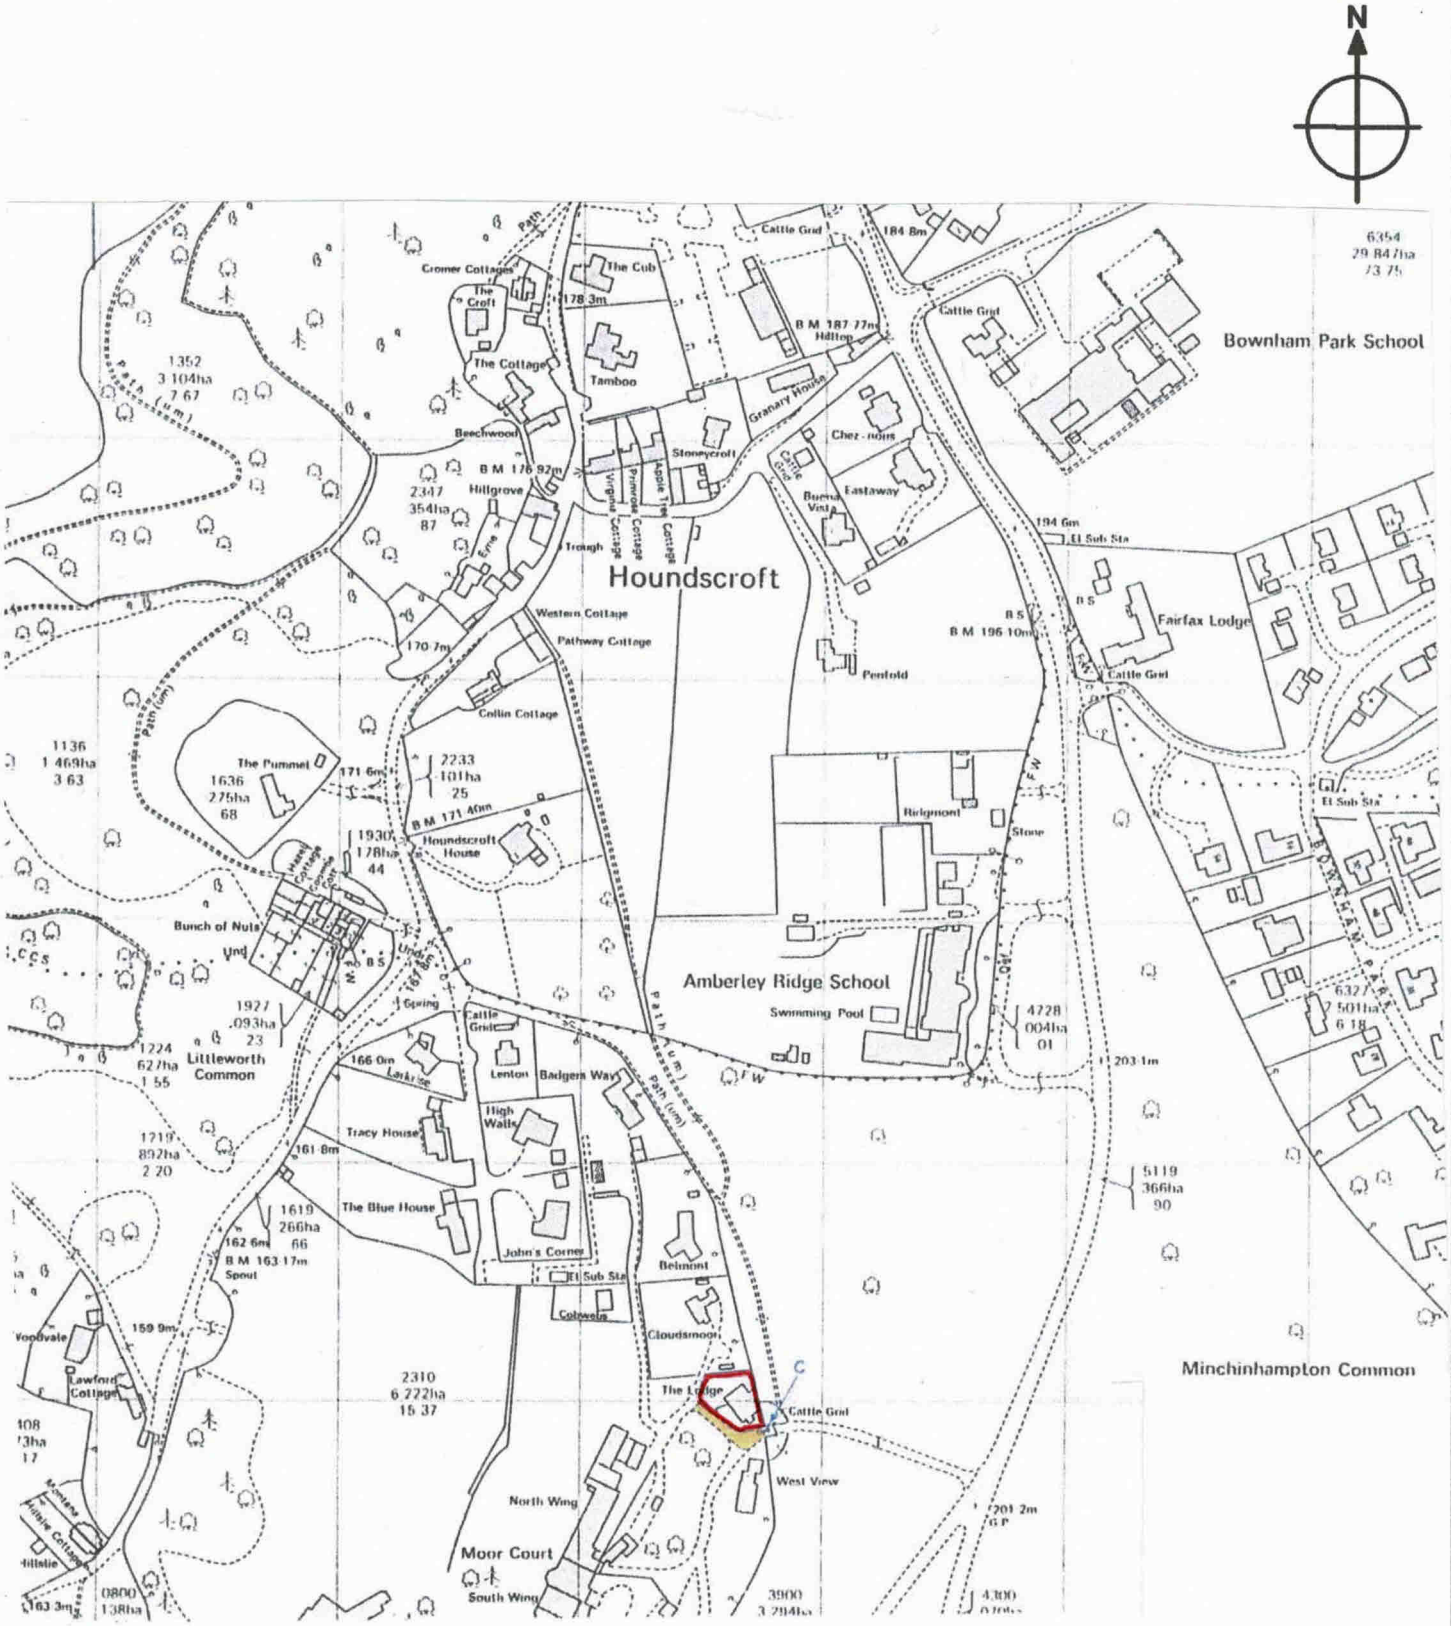

Revision	Notes	Date
A	Survey drawings issued to clients	10.10.22

CHRIS DAVIES - ARCHITECT
Southbank House, Wood End Lane, Newmarket, Nailsworth. Glos GL6 0RH
Tel: [redacted] Mob: [redacted] email: [redacted]

Drawing Title:	Site Location Plan		
Project Name:	The Lodge, Moor Court, Rodborough Cn	Scale:	1:2500@A4
Drawing No:	TLMC-SUR-01-A	Date:	Oct 2022
Revision:	A		