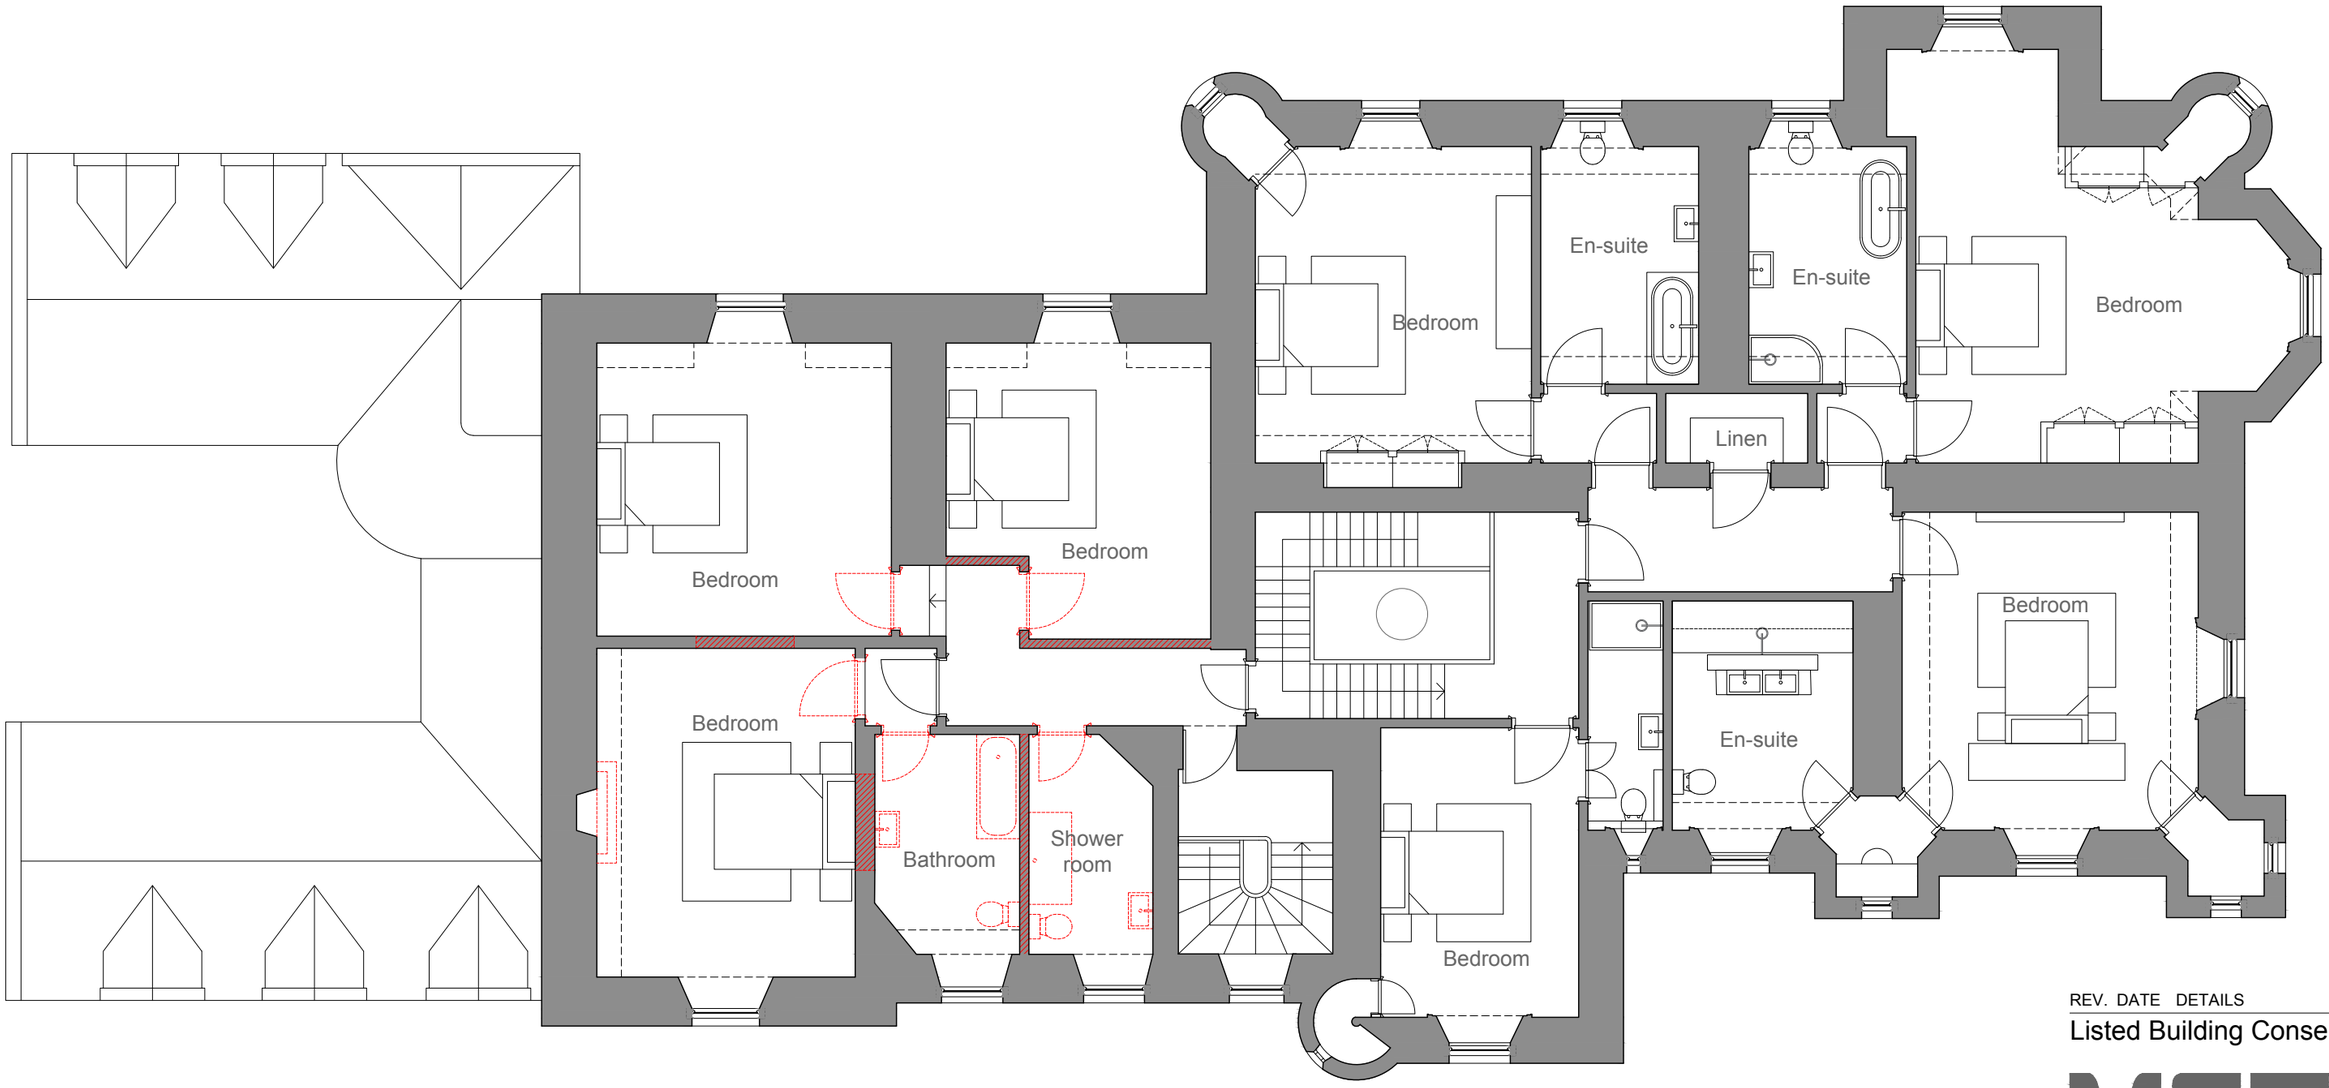

KEY

Slapping / downtaking

Former First Floor

Scale 1:100

0 1 2 3 4 5m

1:100@a3

Note:
Former floor plans and elevations as per information provided to Meta architecture

REV. DATE DETAILS BY

Listed Building Consent

META architecture
40 CONSTITUTION ST. EDINBURGH **EH6 6RS**
0131 6297838 info@metaarchitecture.co.uk

Ormiston House
Bentley States

Former first floor plan

BHO6(LBC)003

Revision:
Scale/format: 1:100 @A3
Drawn by: GN
Date: 15.12.23

1. This drawing is intended for Listed Building Consent only.

© META Architecture Ltd. All rights reserved