PROPOSED
REAR ELEVATION
SCALE 1:100

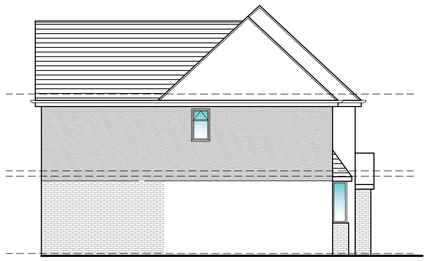

PROPOSED
SIDE ELEVATION
SCALE 1:100

PROPOSED
FRONT ELEVATION
SCALE 1:100

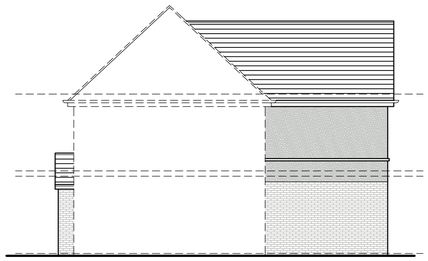

PROPOSED
SIDE ELEVATION
SCALE 1:100

EXISTING
REAR ELEVATION
SCALE 1:100

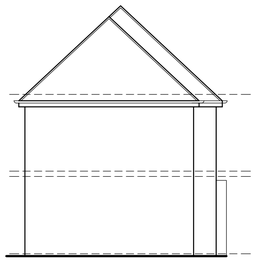

EXISTING
SIDE ELEVATION
SCALE 1:100

EXISTING
FRONT ELEVATION
SCALE 1:100

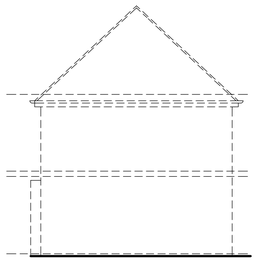

EXISTING
SIDE ELEVATION
SCALE 1:100

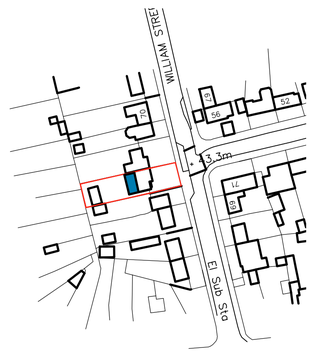

LOCATION PLAN
SCALE 1:1250

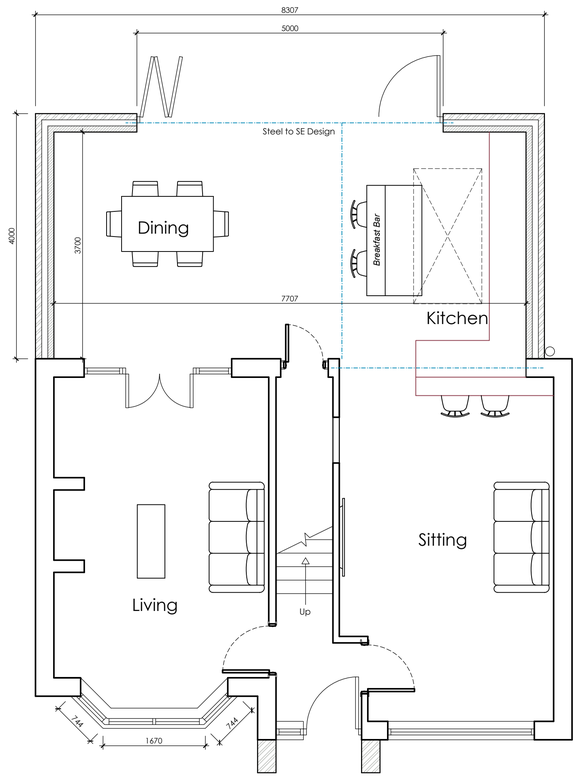

PROPOSED
GROUND FLOOR PLAN
SCALE 1:50

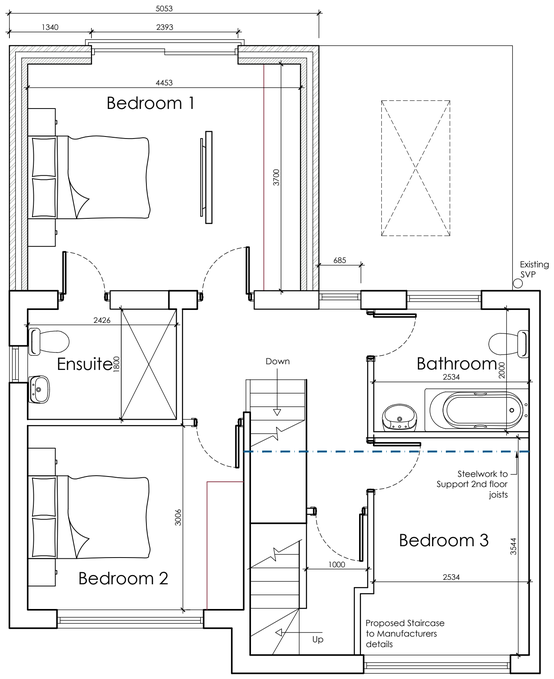

PROPOSED
FIRST FLOOR PLAN
SCALE 1:50

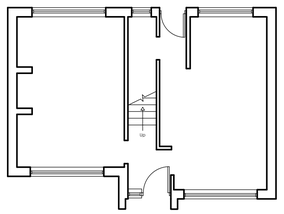

EXISTING
GROUND FLOOR PLAN
SCALE 1:100

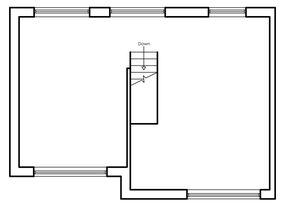

EXISTING
FIRST FLOOR PLAN
SCALE 1:100

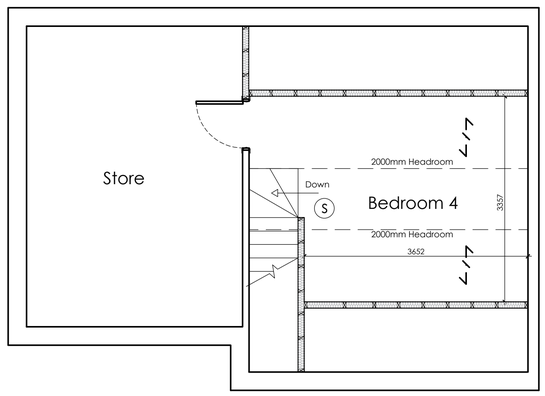

PROPOSED
SECOND FLOOR PLAN
SCALE 1:50

BLOCK PLAN
SCALE 1:500

White Agus PARTNERSHIP
OFFICE ONE,
34 VICTORIA ROAD,
BARNSLEY,
S70 2BU
Phone: 01226 208482
Email: info@whiteagus partnership.co.uk
Web: www.whiteagus partnership.co.uk
ARCHITECTURAL SERVICES

Project.	Client.
PROPOSED WORKS AT 76 WILLIAM STREET S81 9NT	LLOYD BROWN
Drawing Title. PLANS AND ELEVATION	Date. FEBRUARY 2023 / Scale. 1:50 & 1:100 @ A1
	Ref. 22–192 / Dwg. No. 03 / Rev.

Date	Suffix	Description	Date	Suffix	Description