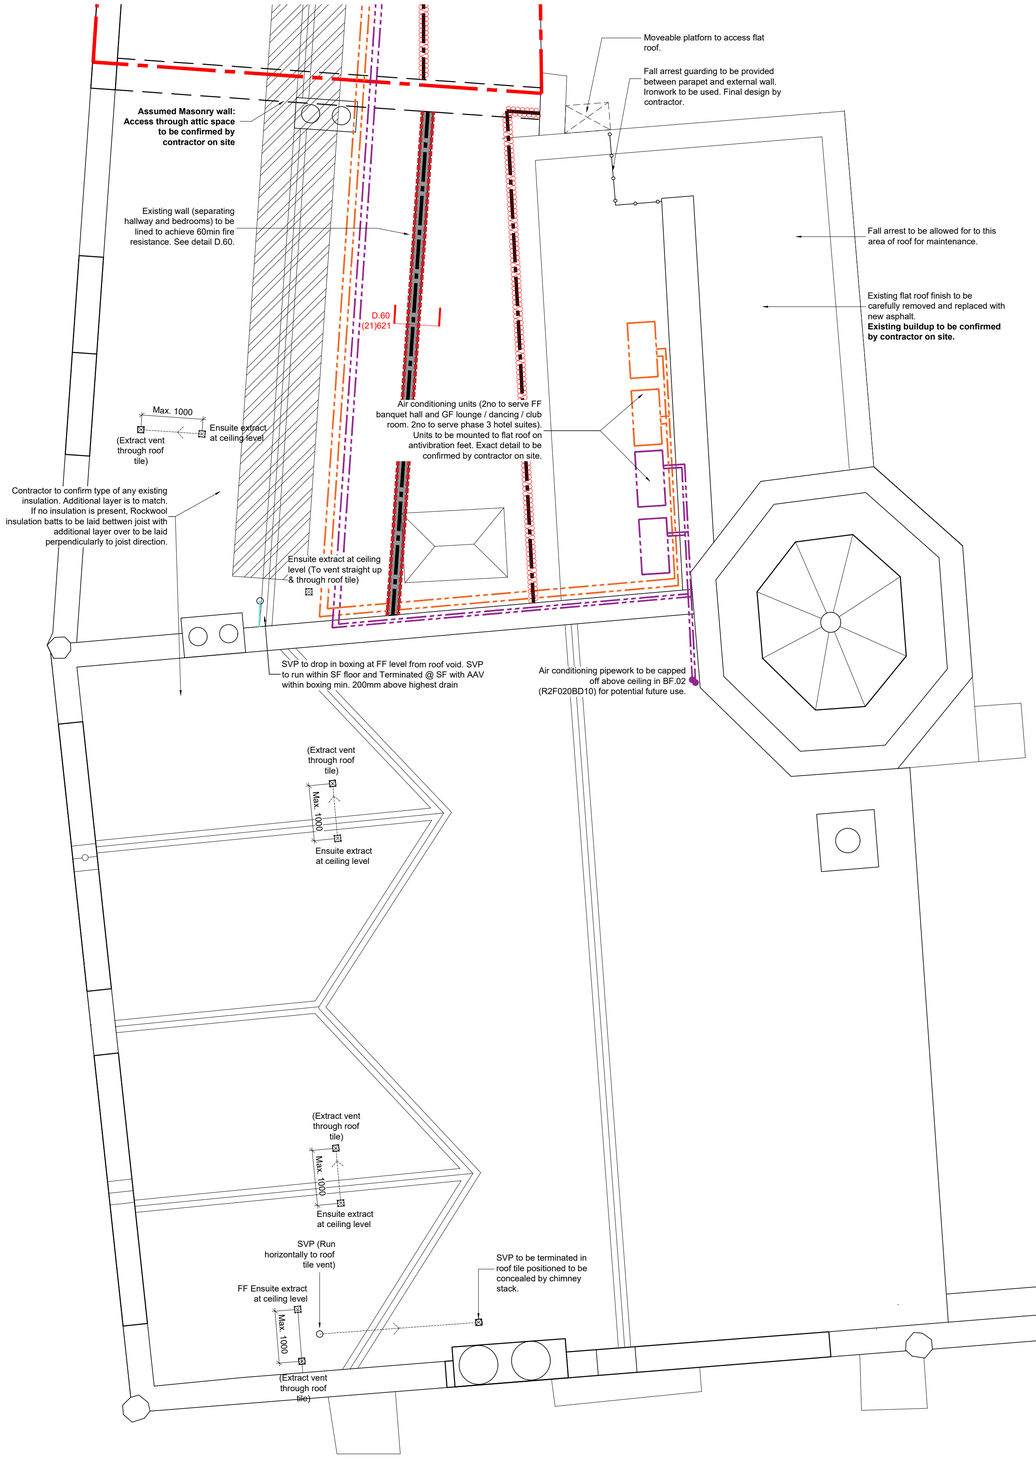

01 DARCY HOUSE (ABBOT'S LODGING) - ROOF PLAN
Scale 1:50 @ A1

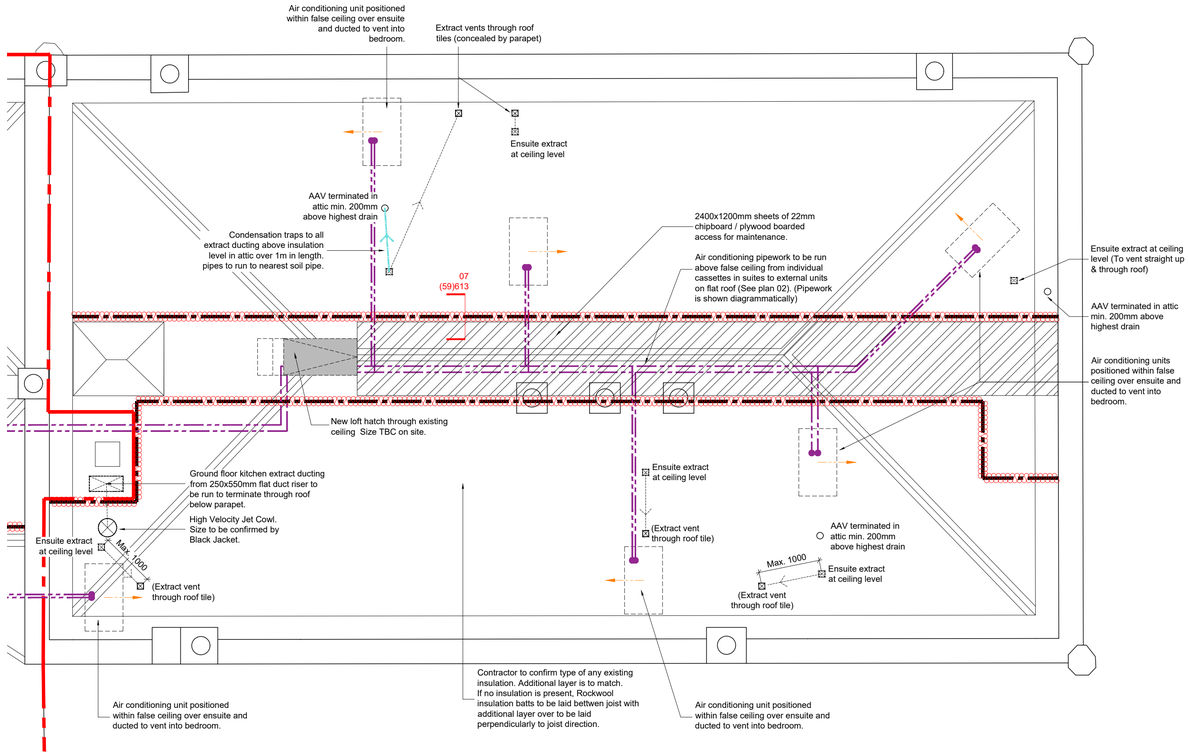

02 DARCY HOUSE (ABBOT'S LODGING) - ROOF PLAN
Scale 1:50 @ A1

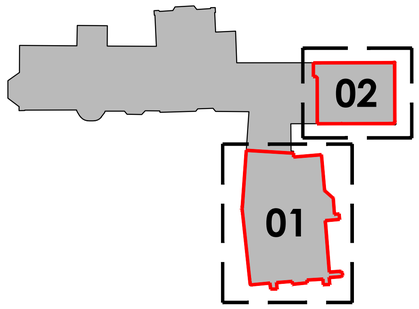

OVERVIEW PLAN - DARCY HOUSE ABBOT LODGING PHASE 3
Scale - 1:500 @ A1

NORTH

0 1m 2m 4m

Scale - 1:50 @ A1

General Notes

- Lift specs and requirements to be confirmed by client and supplier.
- See (03)619 for GA Key and notes.

SERVICES KEY

- Comms
- E — Electric supply
- W — Water supply
- G — Gas Supply
- Air conditioning pipework
- Drainage pipework
- New below ground duct

NOTES

- All dimensions and levels are to be checked on site.
- Any discrepancies are to be reported to the Wighton Architects Ltd before any work commences.
- This drawing shall not be scaled to ascertain any dimensions. Work to figured dimensions only.
- This drawing shall not be reproduced without express written permission from Wighton Architects Ltd.
- Title overlay drawings and ownership boundaries are produced using all reasonable endeavors. Wighton Architects Ltd cannot be responsible for the accuracy or scale discrepancy of base plans supplied to them.

rev	date	drawn	checked
B	14/04/22	JSE	SW

Layouts updated following site visit.

rev	date	drawn	checked
A	11/03/22	JSE	JSE

Phase 3 GA's revised in line with client comments

drawing stage: CONSTRUCTION

drawing status: CONSTRUCTION

client: CITY & COUNTRY RESIDENTIAL LTD

project: ST OSYTH'S PRIORY, THE BURY
ST OSYTH, ESSEX, CO16 8HS
DARCY HOUSE

drawing title: DARCY HOUSE - ABBOT LODGING
PHASE 3 - RF PLAN GA + DEMS & ALTS

date 21/06/2021 drawn JSE

scale 1:50 @ A1 checked SW

WIGHTON ARCHITECTS
Matthew Murray House, 97 Water Lane, Leeds
West Yorkshire, LS11 5QN tel: 0113 833 0833
Email info@wightonarchitects.com

rev	date	drawn	checked
C	27/04/22	JSE	SW

Fire stopping revised to south wing. Detail refs added.

Job No	DWG No	Rev
107/07	(03)618	C