Location Plan

Site Address: **Sandhurst Toyota, 144, High Street, Sandhurst, GU47 8HA**

Date Produced: **14-Dec-2023**

Scale: **1:1250 @A4**

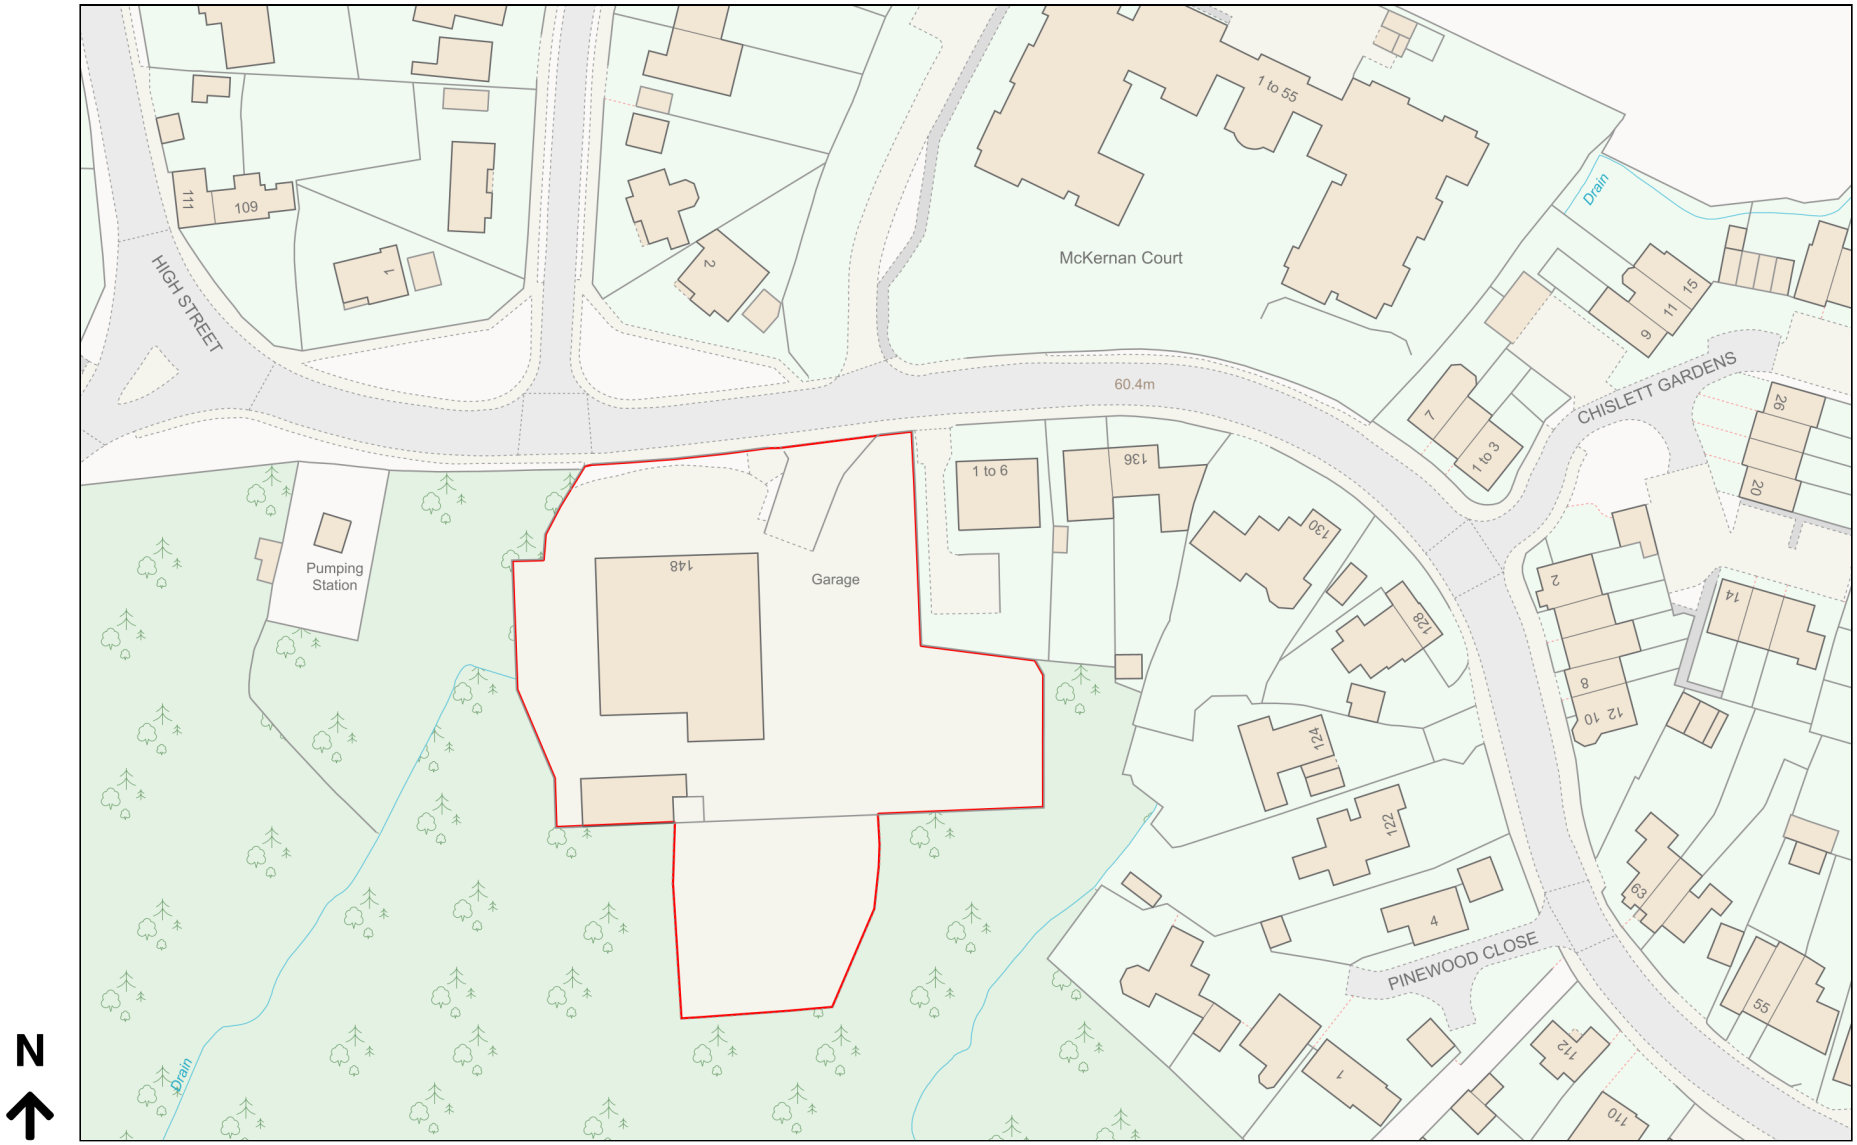

Planning Portal Reference: **PP-12678778v1**

Powered By TerraQuest

© Crown copyright and database rights 2023 OS 100042766