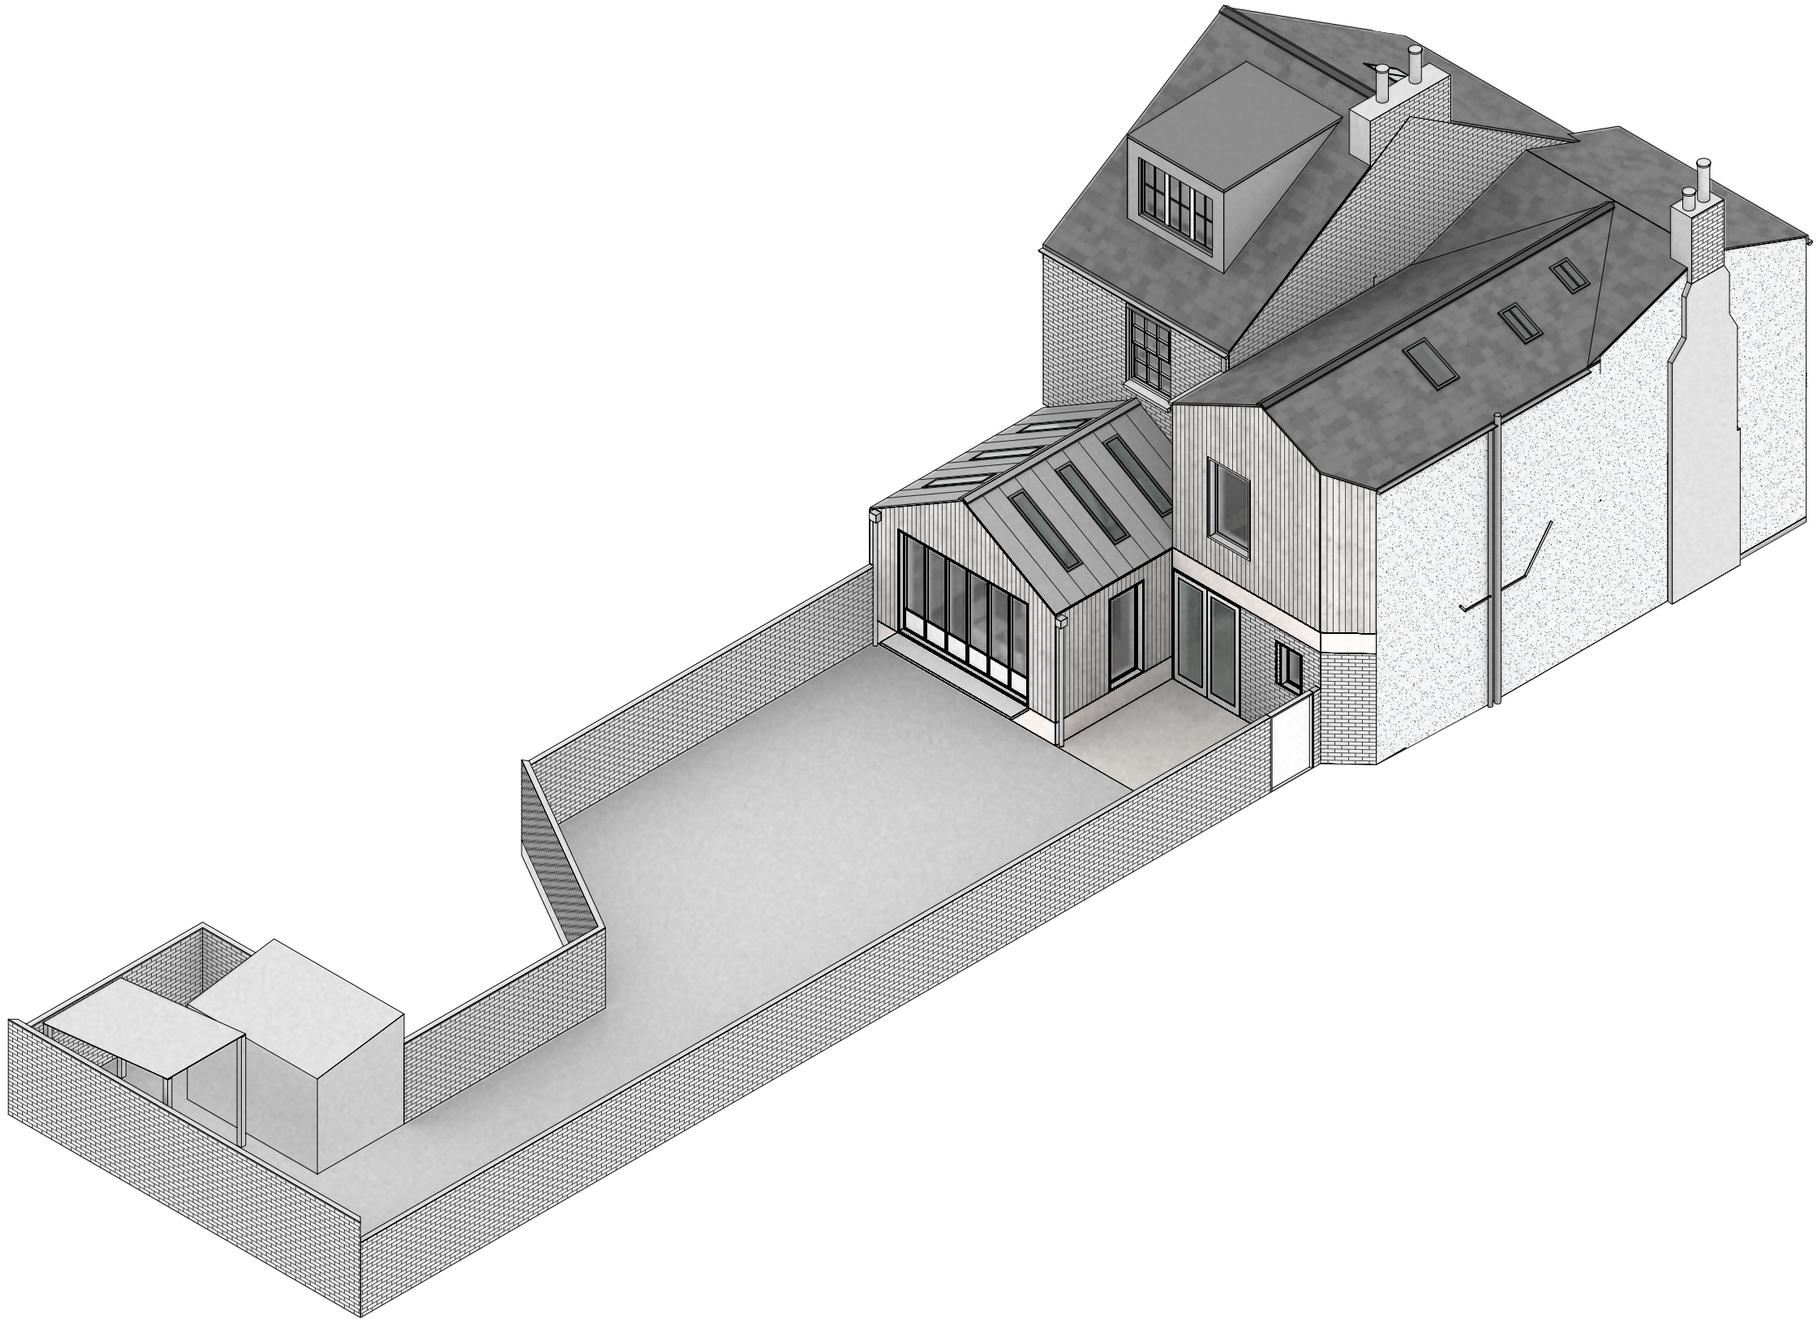

1
P1/980
Proposed Isometric View
Scale: 1:100

01. Copyright: This drawing must not be reproduced in whole or part without written consent from Vine Architecture Studio Limited
02. All dimensions to be checked and any discrepancies to be reported to Vine Architecture Studio prior to construction
03. This drawing can be scaled for planning purposes only
04. This drawing is to be read in conjunction with all relevant information and specification
05. This drawing may contain information from other professions or third parties. Vine Architecture Studio cannot accept responsibility for the integrity or accuracy of such information.
06. If in any doubt about the information in this drawing, ask Vine Architecture Studio without delay

Notes:

NOT FOR CONSTRUCTION

REV	DESCRIPTION	DATE
*	Householder Planning	08/12/2023

Status
Planning

Issued for
Information

Drawn by
AK

Checked by
RPR

Scale
N/A @ A3

N/A @ A1

Original Sheet Size

Vine / Architecture Studio
1st Floor, 132 Whitechapel Road
London E1 1JE
www.vinearchitecture.com

Client Name
Rory Pennant-Rea & Rosie Kinchen

Date
08/12/2023

Project Name
73 Plantation Road

Project Number
VINE124

Drawing Title
Proposed - Isometric View

Drawing No
P1/980

Revision
*