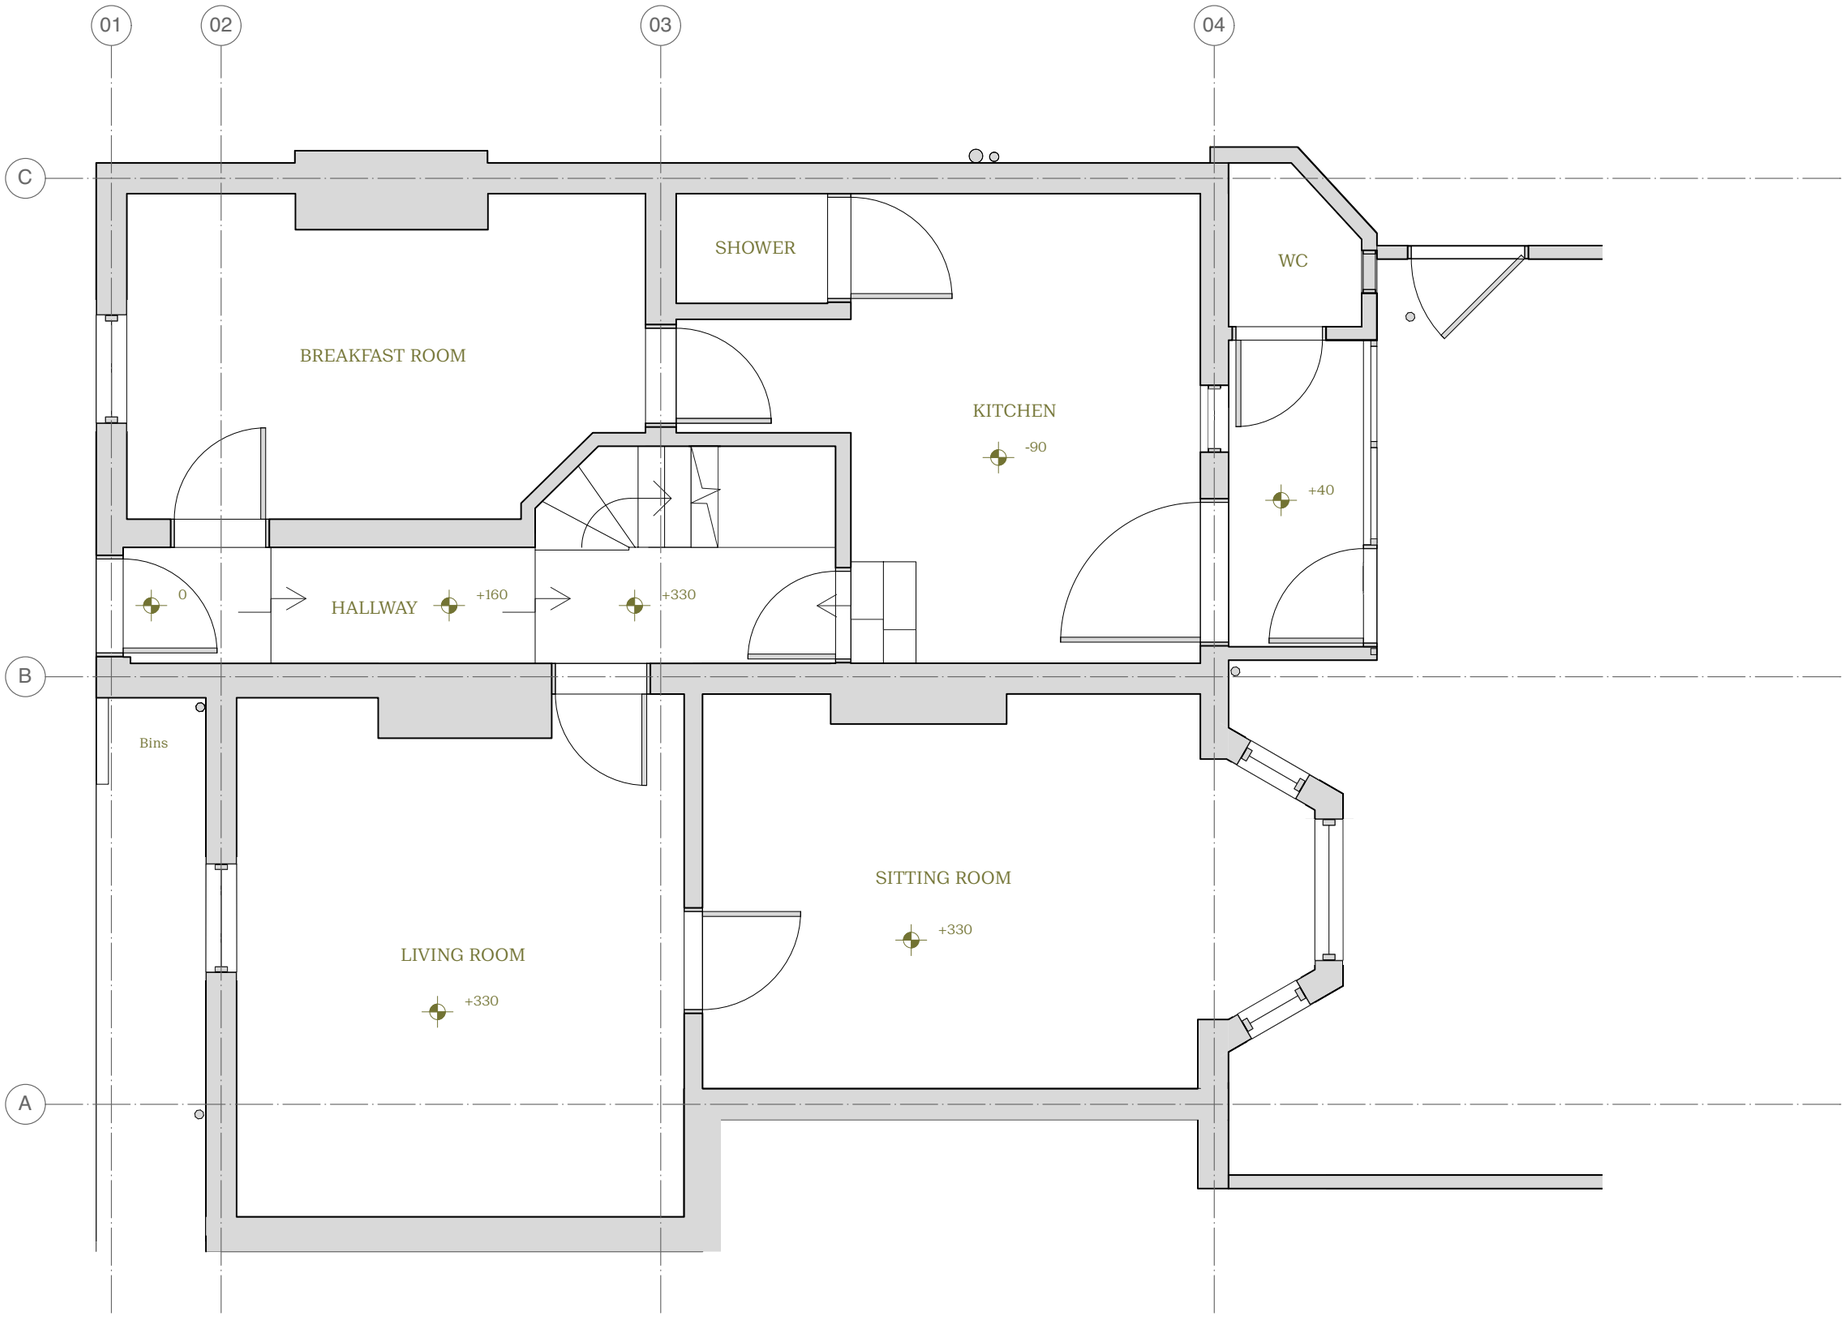

1 E/100 Existing Ground Floor Plan
Scale: 1:50

01. Copyright: This drawing must not be reproduced in whole or part without written consent from Vine Architecture Studio Limited.
02. All dimensions to be checked and any discrepancies to be reported to Vine Architecture Studio prior to construction.
03. This drawing can be scaled for planning purposes only.
04. This drawing is to be read in conjunction with all relevant information and specification.
05. This drawing may contain information from other professions or third parties. Vine Architecture Studio cannot accept responsibility for the integrity or accuracy of such information.
06. If in any doubt about the information in this drawing, ask Vine Architecture Studio without delay.

Notes:

For planning purposes only

N

0 0.5 1 1.5 2 2.5m

Scalebar - 1:50 @A3 - 1:25 @ A1

NOT FOR CONSTRUCTION

Revision	DESCRIPTION	DATE
*	Survey	08/12/2023

Status: Planning

Issued for: Information

Drawn by: AK

Checked by: RPR

Scale: 1:50 @ A3

Scale: 1:25 @ A1

vine architecture studio

1st Floor, 132 Whitechapel Road
London E1 1JE

www.vinearchitecture.com
+44 (0) 2027 377 5456
studio@vinearchitecture.com

Client Name: Rory Pennant-Rea & Rosie Kinchen

Date: 08/12/2023

Project Name: 73 Plantation Road

Project Number: VINE124

Drawing Title: Existing - Ground Floor Plan

Drawing No: E/100

Revision: *