Post Room
F.O.D.D.C
23 NOV 2023

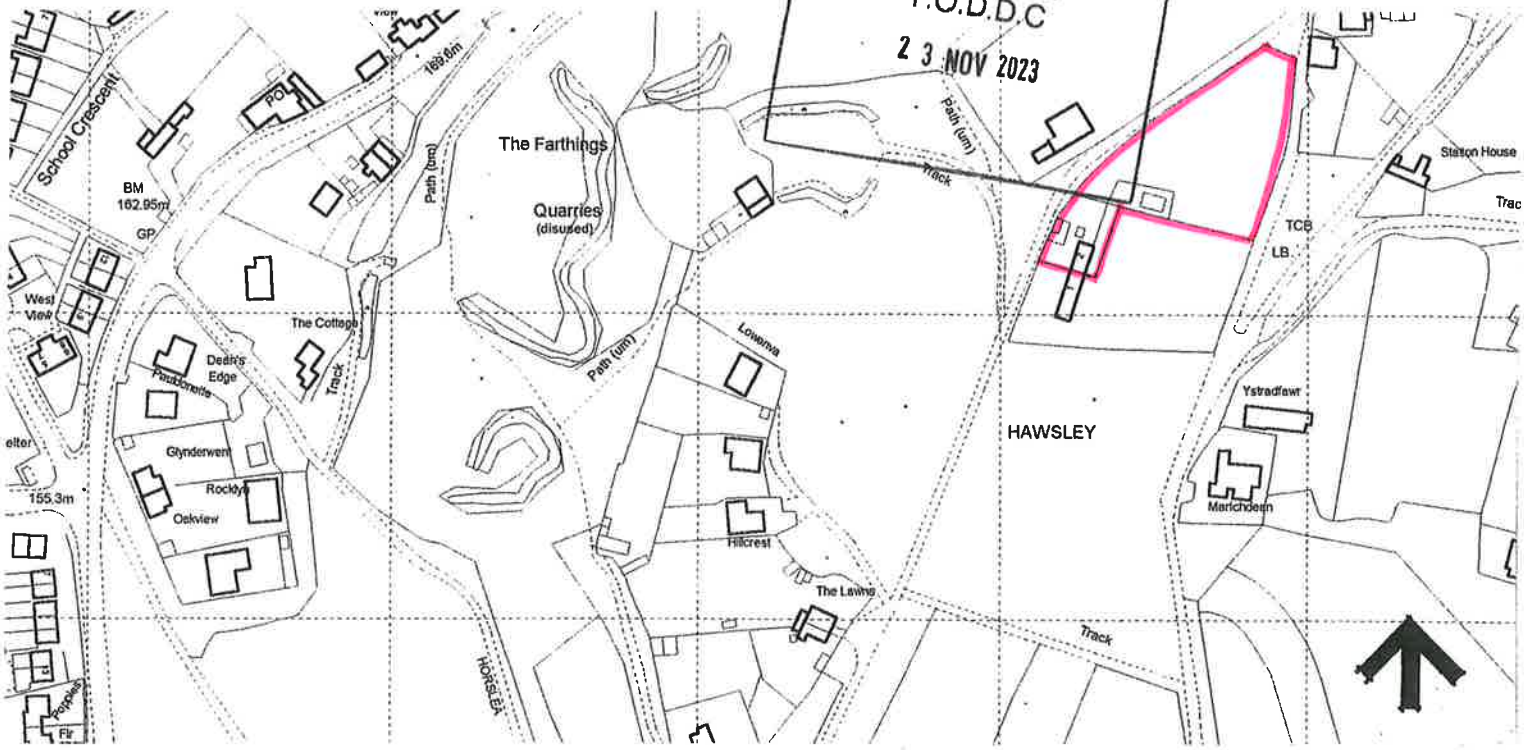

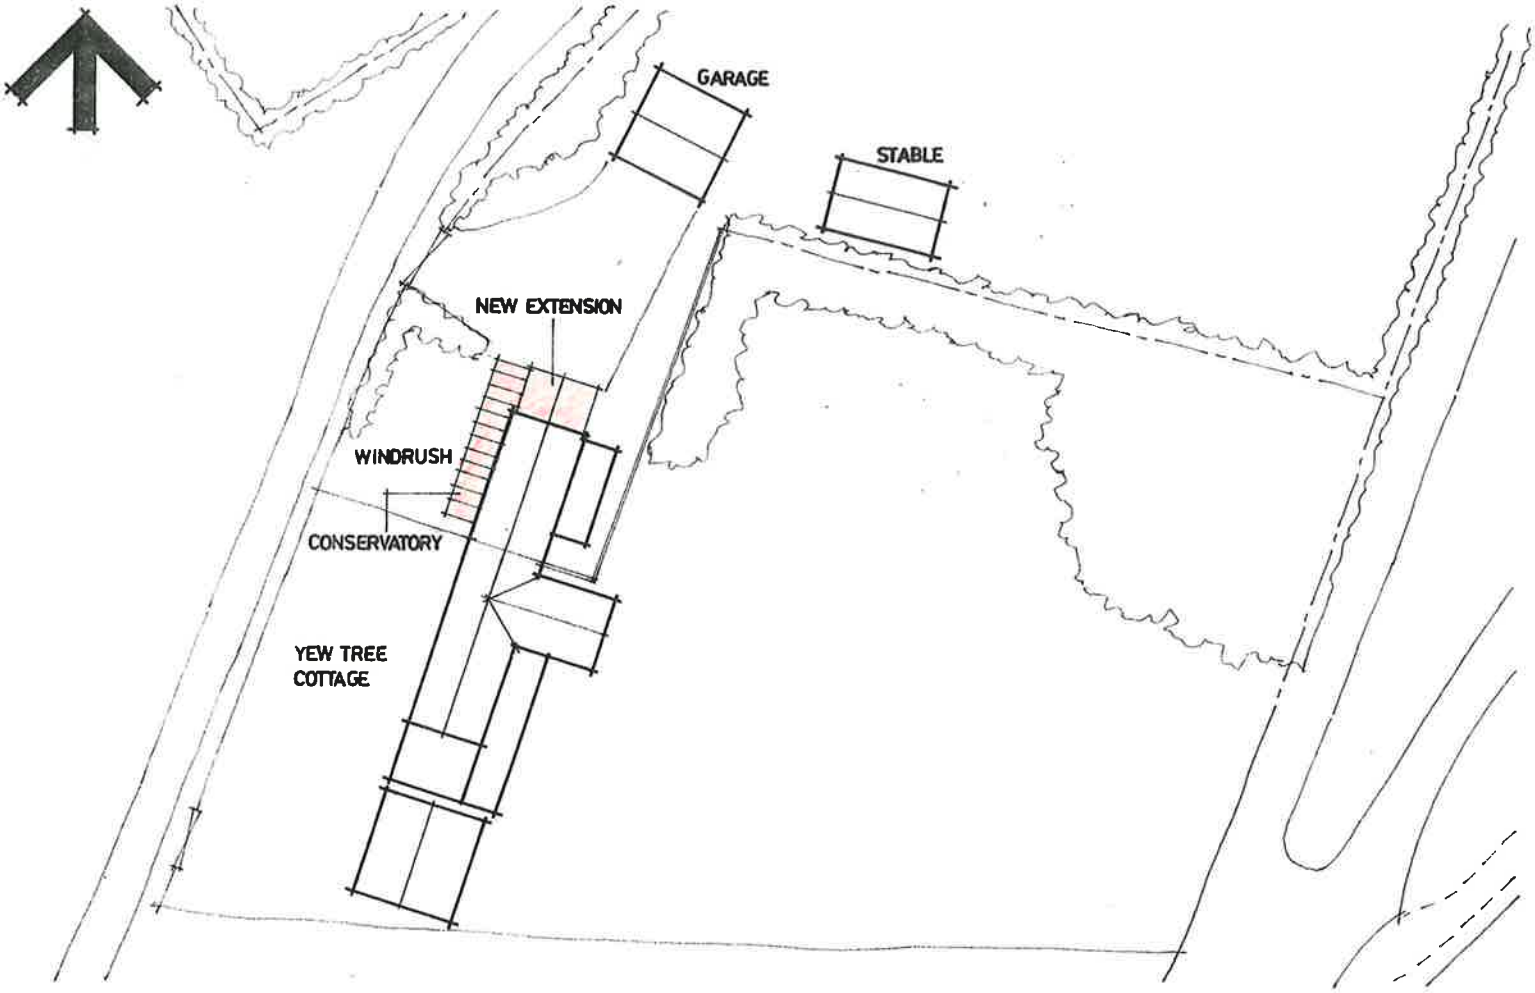

client Ms. F. ALLARDYCE.	site WINDRUSH, HAWSLEY HILL, LYDBROOK, GLOS.	scale, 1:2500 1:500 at A4 date, SEPT. 2023 drawn, BRYN POWELL
project EXTENSION TO SIDE OF COTTAGE.	drawing LOCATION PLAN and BLOCK PLAN.	dwg. no. FA:01:A

A	REVISED PROPOSALS	NOV. 2023