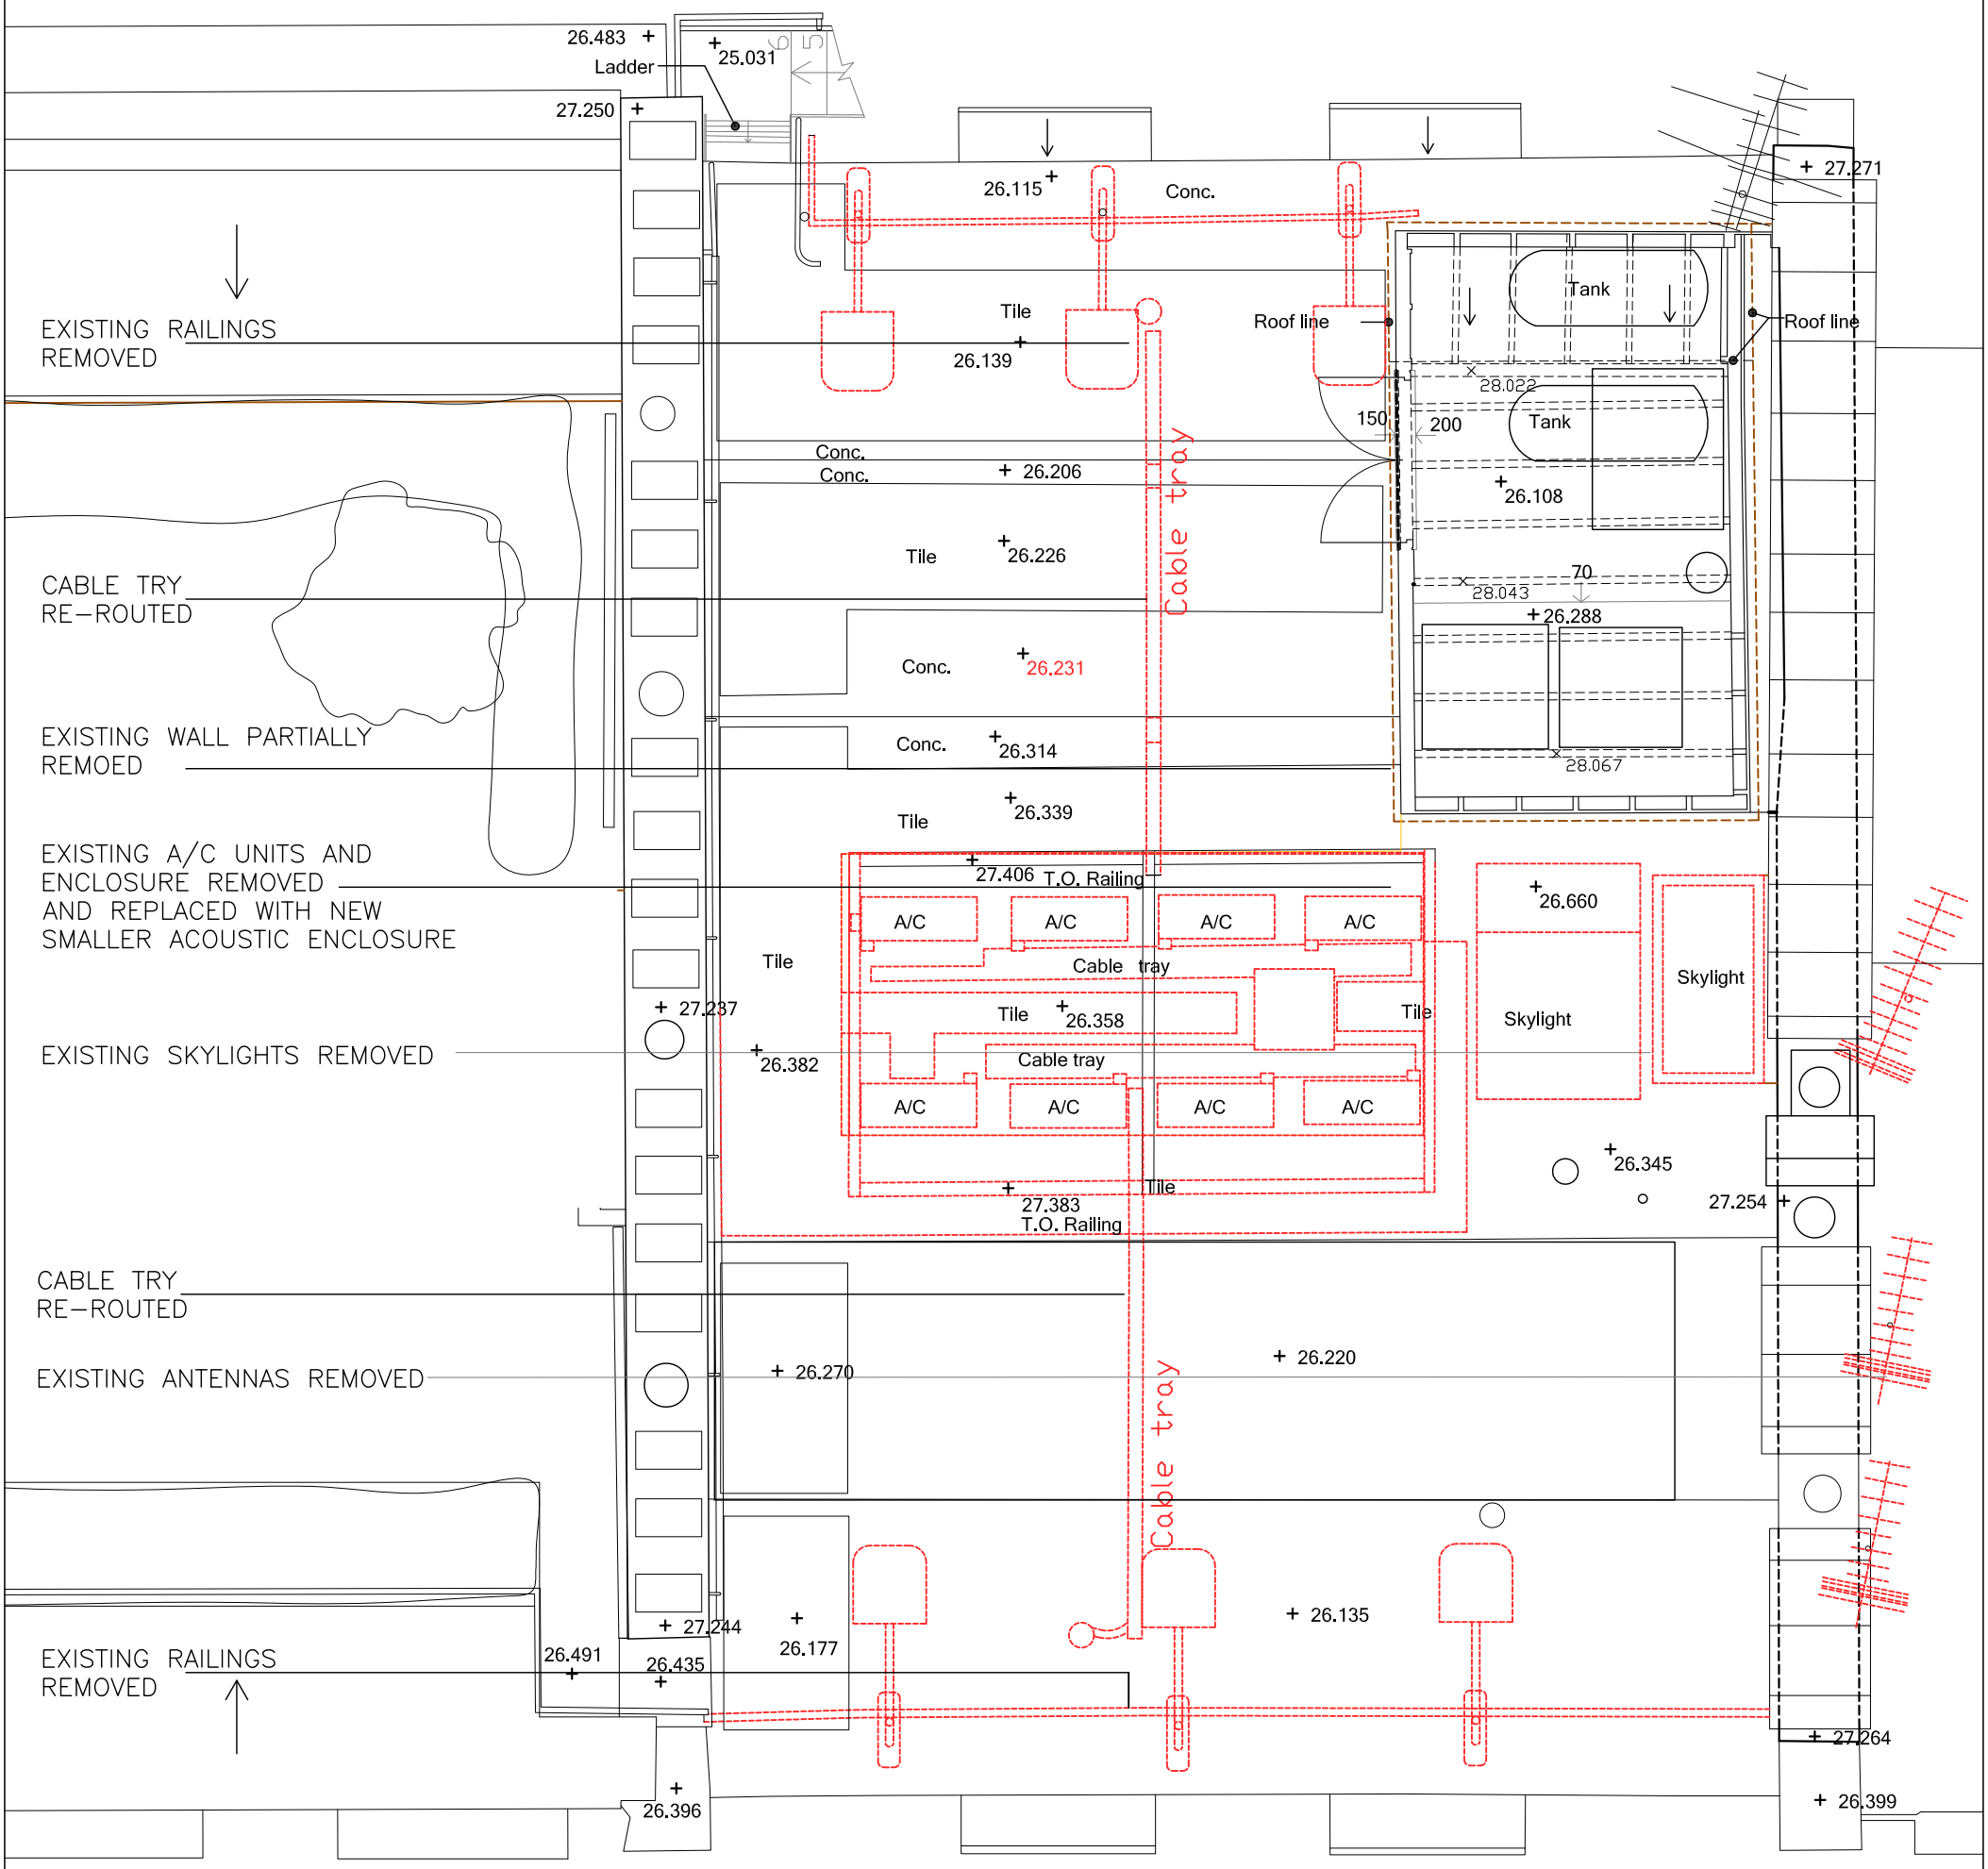

Status: PLANNING

0 1m 2m

VERNON ARCHITECTS
www.vernonarchitects.com

Project: 24 EATON PLACE
Flat 3

Title: ROOF PLAN
Existing

Project Number
22.09

Date
Nov 2023

Scale @ A3
1:50

Sketch Number
VA(PL)-150

© Vernon Architects Ltd