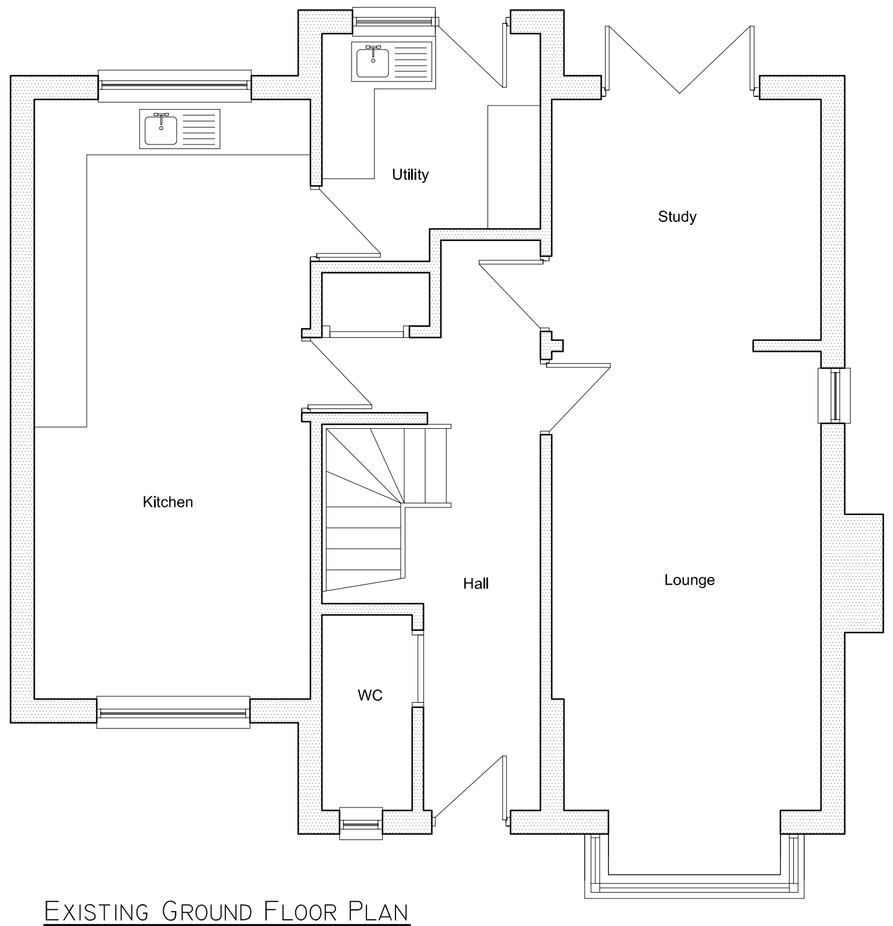

Existing Ground Floor Plan

(scale 1:50)

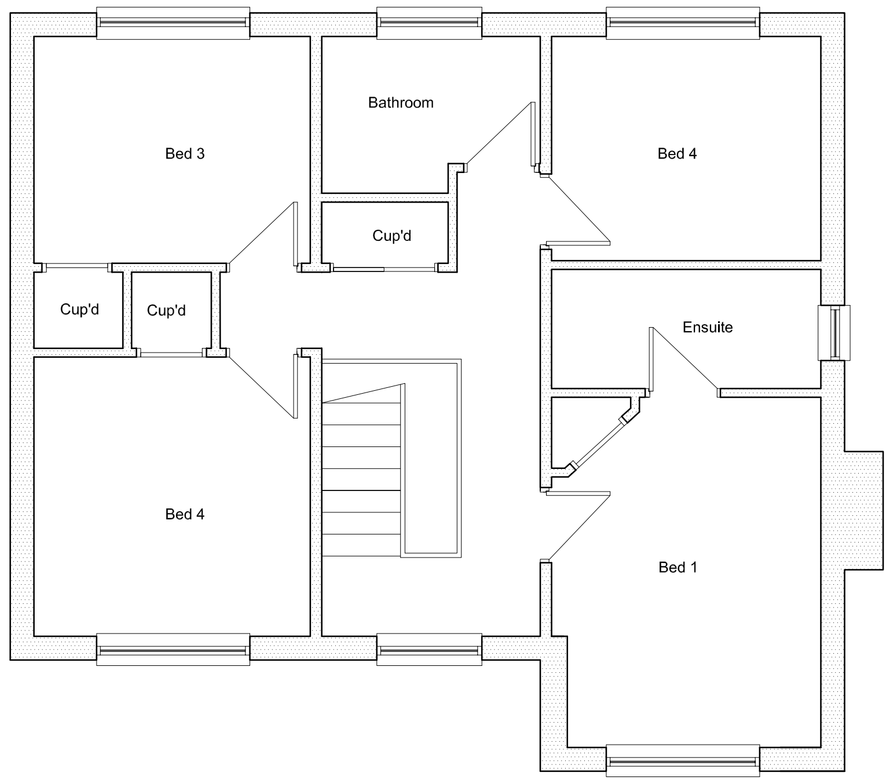

Existing First Floor Plan

(scale 1:50)

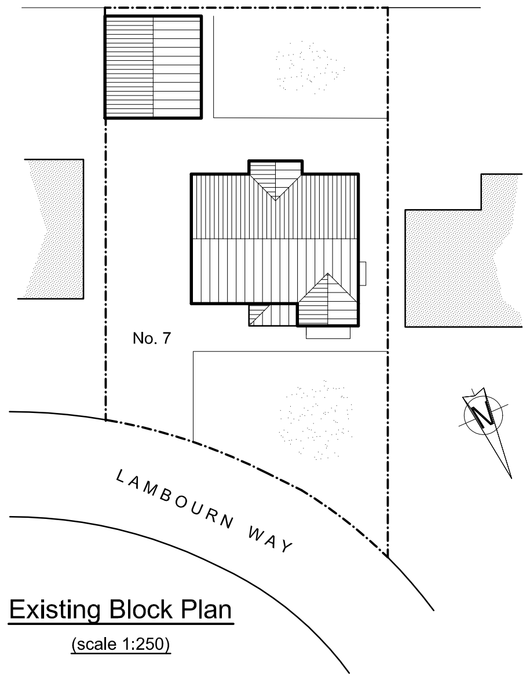

Existing Block Plan

(scale 1:250)

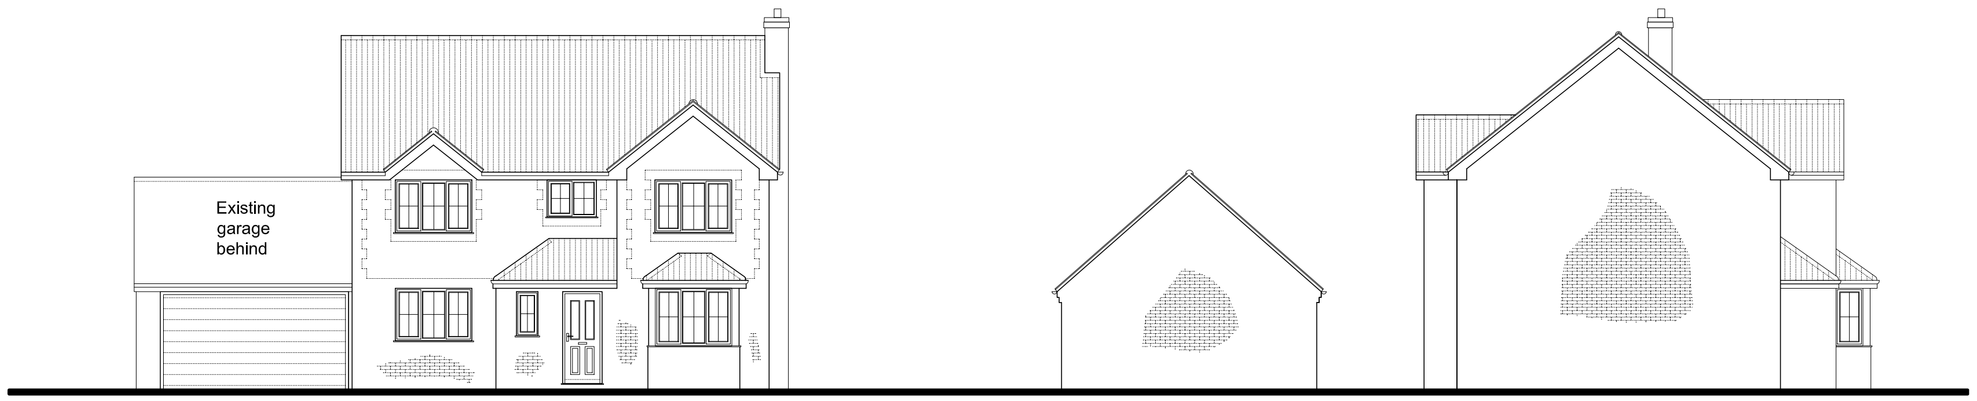

Front

Side

Existing Elevations

(SCALE 1:100)

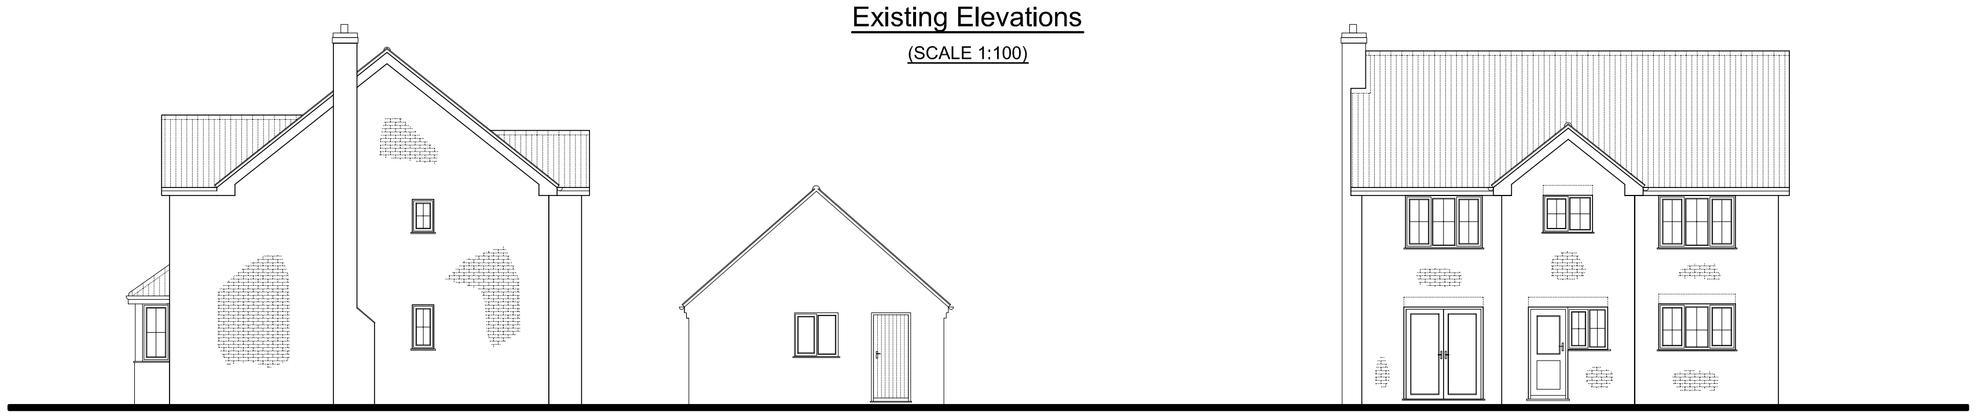

Side

Rear

WAYNE SZATT
ARCHITECTURAL DRAWING SERVICE
Tel: 07972 696872 email: architectslincolnshire@gmail.com
55 The Drove, Sleaford, NG34 8JQ

CLIENT:
Mr David Corder

PROJECT:
Proposed Two storey side extension,
7 Lambourne Way, Heckington, Lincs

DRG TITLE:
Existing
Plans and Elevations

DATE:	SCALE:
Jan 24	as stated at A1
DRG No.: 24-0104-01	DRAWN BY: WI