Notes:

1. Drawings are indicative, contractor to check all measurements on site.

2. Existing windows are double glazed timber framed construction to be replaced.

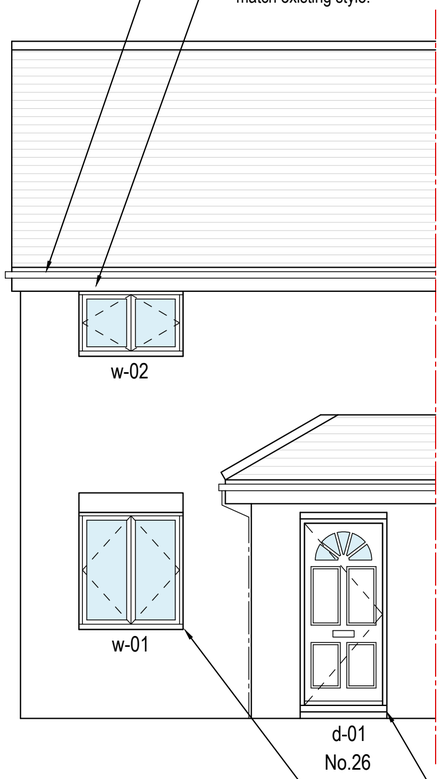

Front Elevation

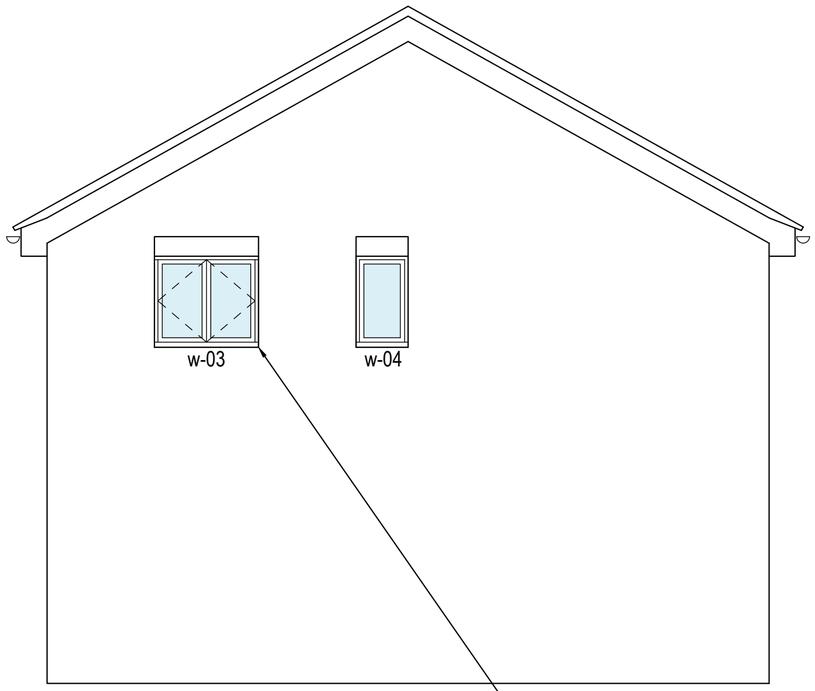

Flank Elevation

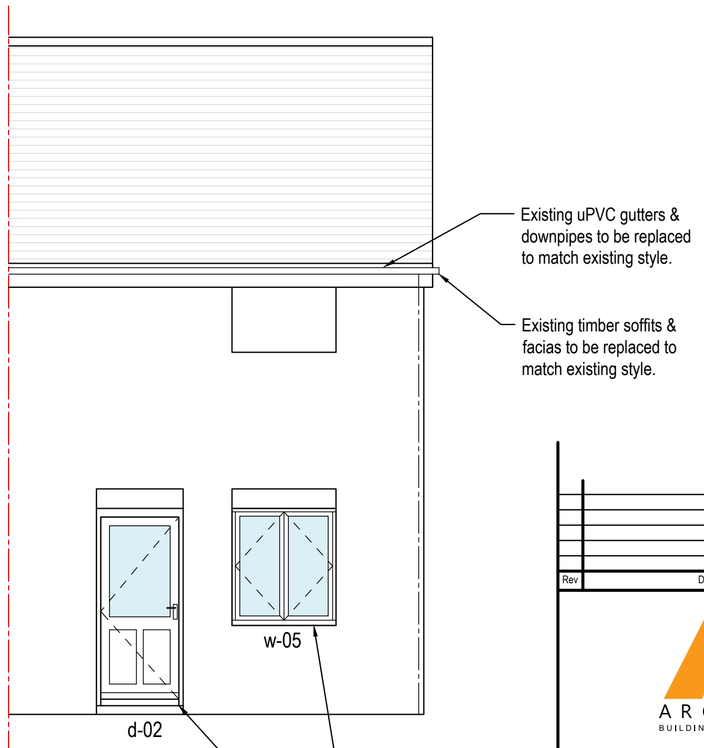

Rear Elevation

Existing windows are double glazed timber framed construction to be replaced.

Existing single glazed timber framed entrance door to be replaced.

Existing windows are double glazed timber framed construction to be replaced.

Existing windows are double glazed timber framed construction to be replaced.

Existing single glazed timber framed door construction to be replaced.

SCALE 1:50 @ A2

0 1m 2m 3m 4m

Rev	Description	Date

ARCHWAY
BUILDING CONSULTANCY
www.archwaybc.co.uk
M: 07553 989 902 | T: 0208 670 5877

Scheme
Window Replacement Scheme

Address
26 Widbrook
Brentwood
CM15 0LP

Drawing Title
Existing Elevations

Drawn	Date
N.T.	December 2023
Scale	Checked
1:50 @ A2	C.B.

Drawing Number: 0421/ZF/001

Rev: .