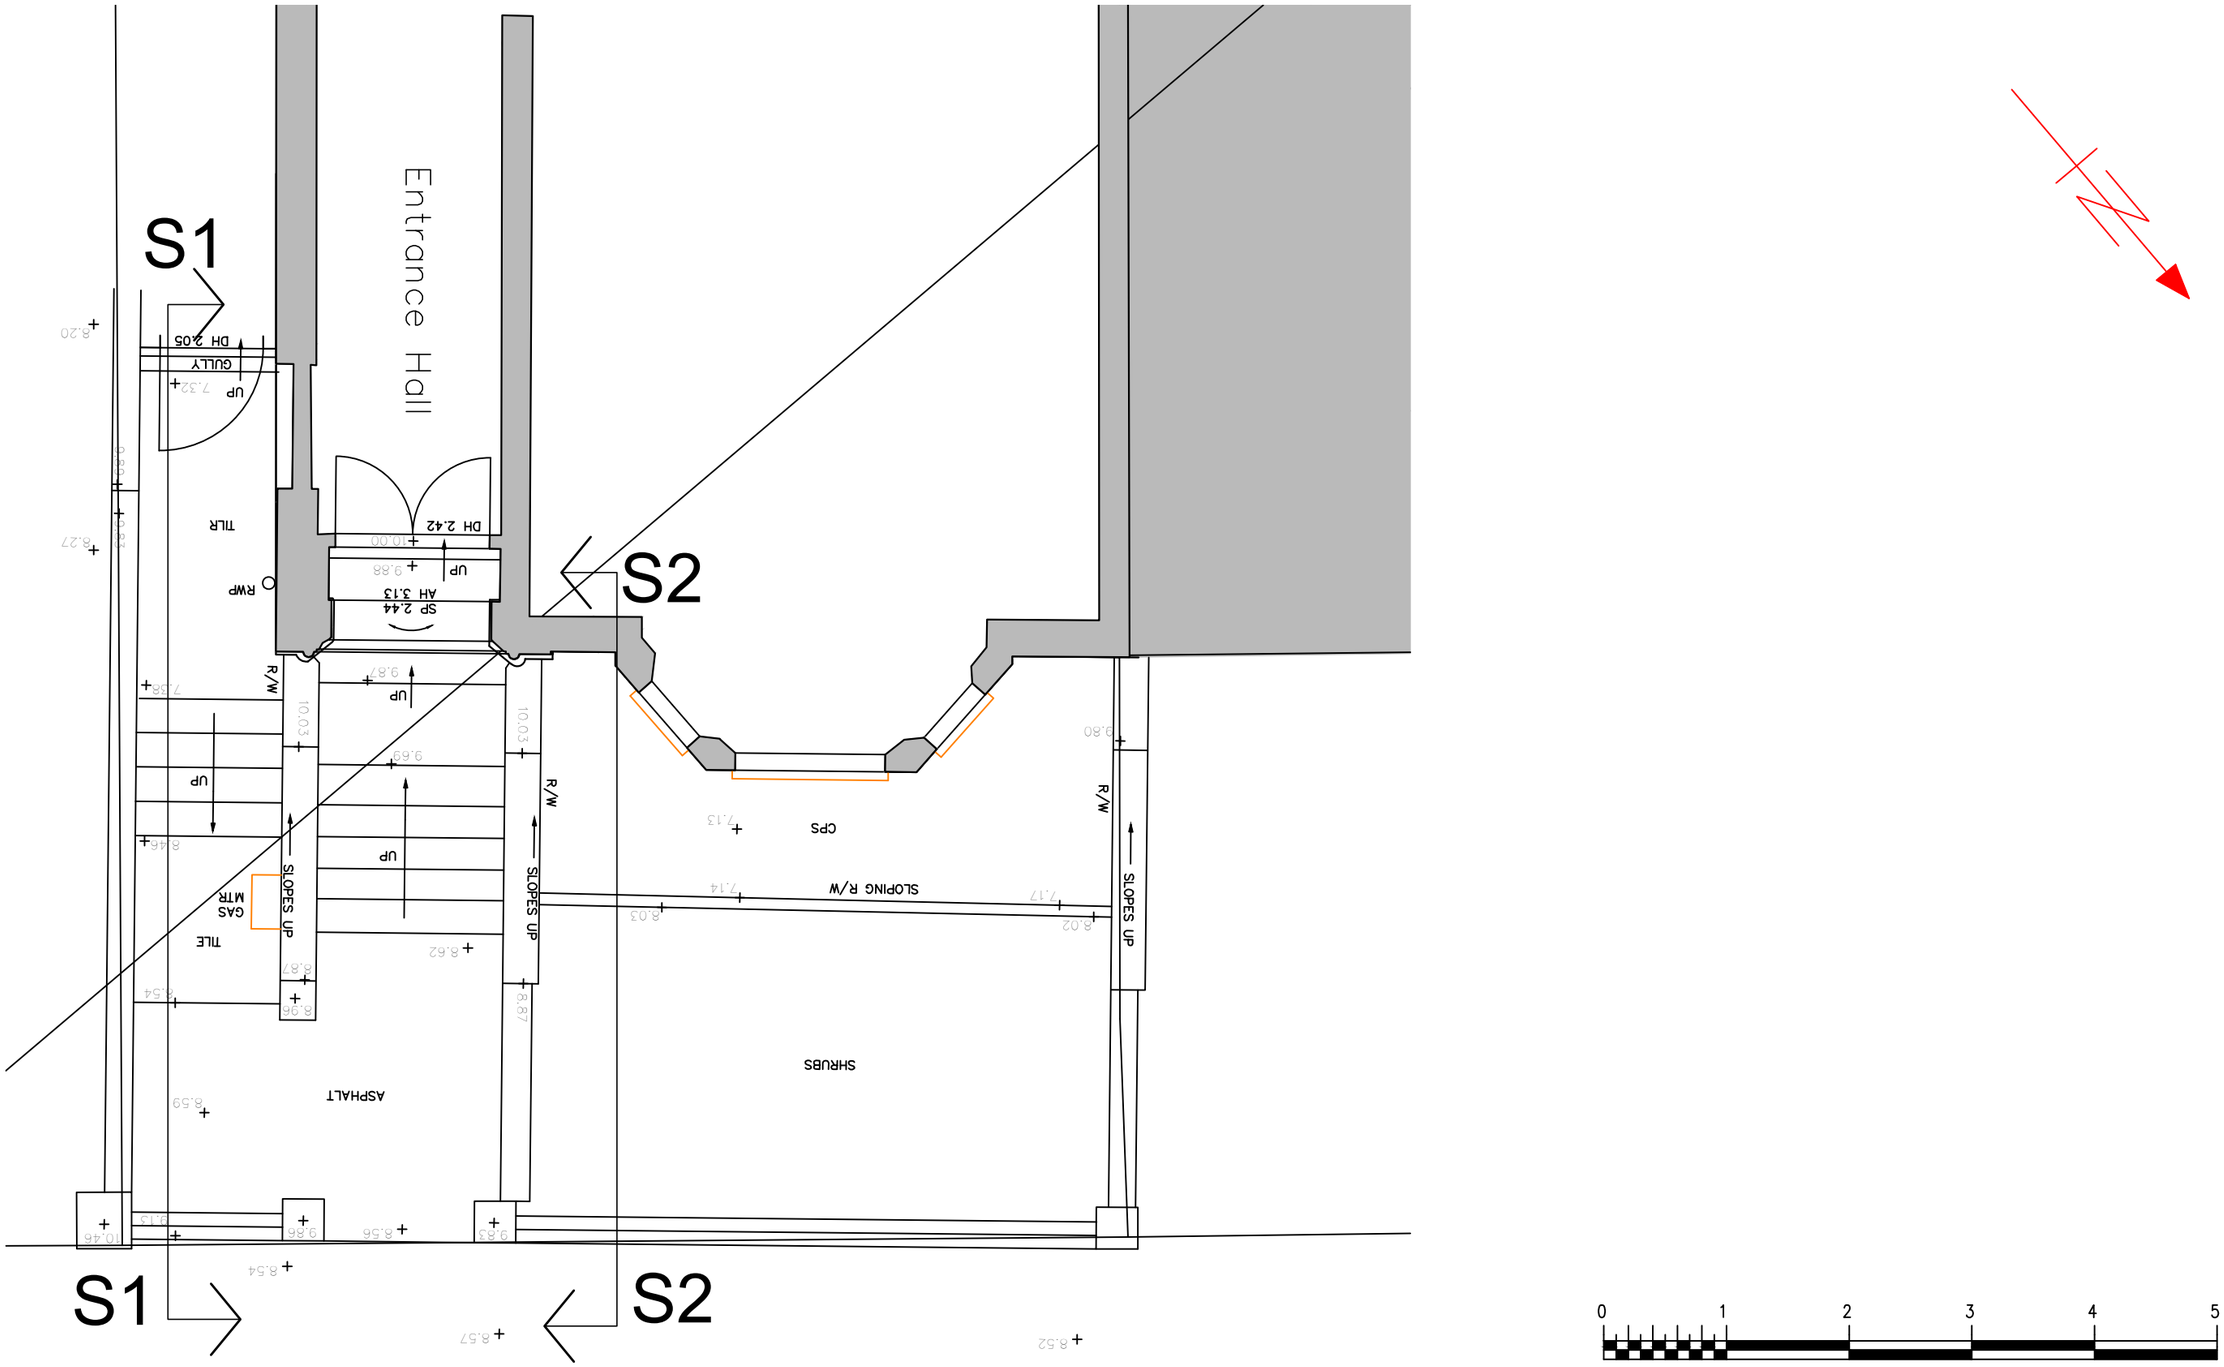

0 1 2 3 4 5

Scale in Meters

GROUND FLOOR PLAN - 1:50 @ A3

EXISTING

MOXLEY ARCHITECTS
8 North Drive
London SW16 1RL
www.moxley.co.uk
T +44 (0)20 7720 8968
F +44 (0)20 7627 2533
E info@moxley.co.uk

Client: Liam Davies

Project: 18 Gauden Road London SW4 6LT

No	Date	By	Comments

Revision Notes

Drawing Title: New Railings to Front steps Ground Floor Plan Existing

Status: PLANNING

Scale: 1:50 @ A3

Date: Nov 2023 | Drawn: | Chkd:

Project:	Issuer:	Area:	Number:	Rev:
GAU	MOX	PL	2101	P1

MAL project file: 833 - 18 Gauden Road

© Moxley Architects Limited Reg No 2247305