DO NOT SCALE OFF THIS DRAWING
REPORT ANY ERRORS OR
DISCREPANCIES TO THE ARCHITECT
PROMPTLY

UK Planning Maps

01856 898 022
www.UKPlanningMaps.com

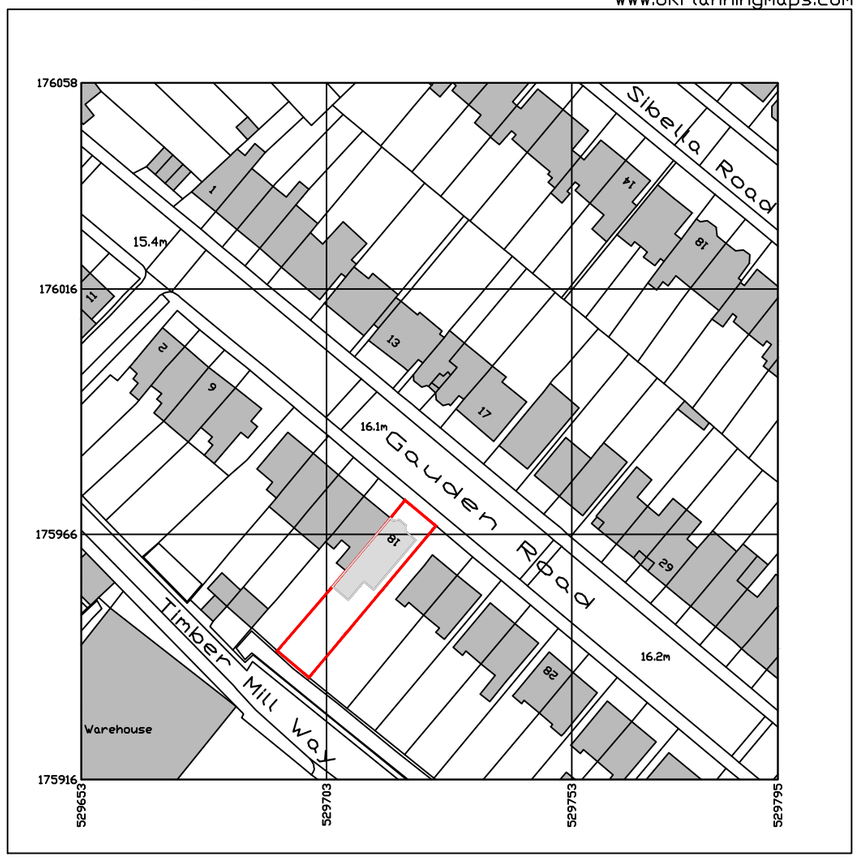

Produced on 03 November 2023 from the Ordnance Survey National Geographic Database and incorporating surveyed revision available at this date.
This map shows the area bounded by 529653 175916,529795 175916,529795 176058,529653 176058,529653 175916
Crown copyright and database rights 2023 OS 100054135. Supplied by copla ltd trading as UKPlanningMaps.com a licensed Ordnance Survey partner (OS 100054135).
Data licence expires 03 November 2024. Unique plan reference: v2e//1021887/1378062

10 0 10 20 30 40 50

LOCATION PLAN - 1:1250 @ A3

MOXLEY ARCHITECTS
8 North Drive
London SW16 1RL
www.moxley.co.uk
T +44 (0)20 7720 8968
F +44 (0)20 7627 2533
E info@moxley.co.uk

Client: Liam Davies

Project: 18 Gauden Road
London SW4 6LT

No	Date	By	Comments

Revision Notes

Drawing Title: New Railings to Front steps
Location Plan

Status: PLANNING

Scale: 1:1250 @ A3
Date: Nov 2023 | Drawn: | Chkd:

Project:	Issuer:	Area:	Number:	Rev:
GAU	MOX	LC	1001	P1

MAL project file: 833 - 18 Gauden Road

© Moxley Architects Limited Reg No 2247305