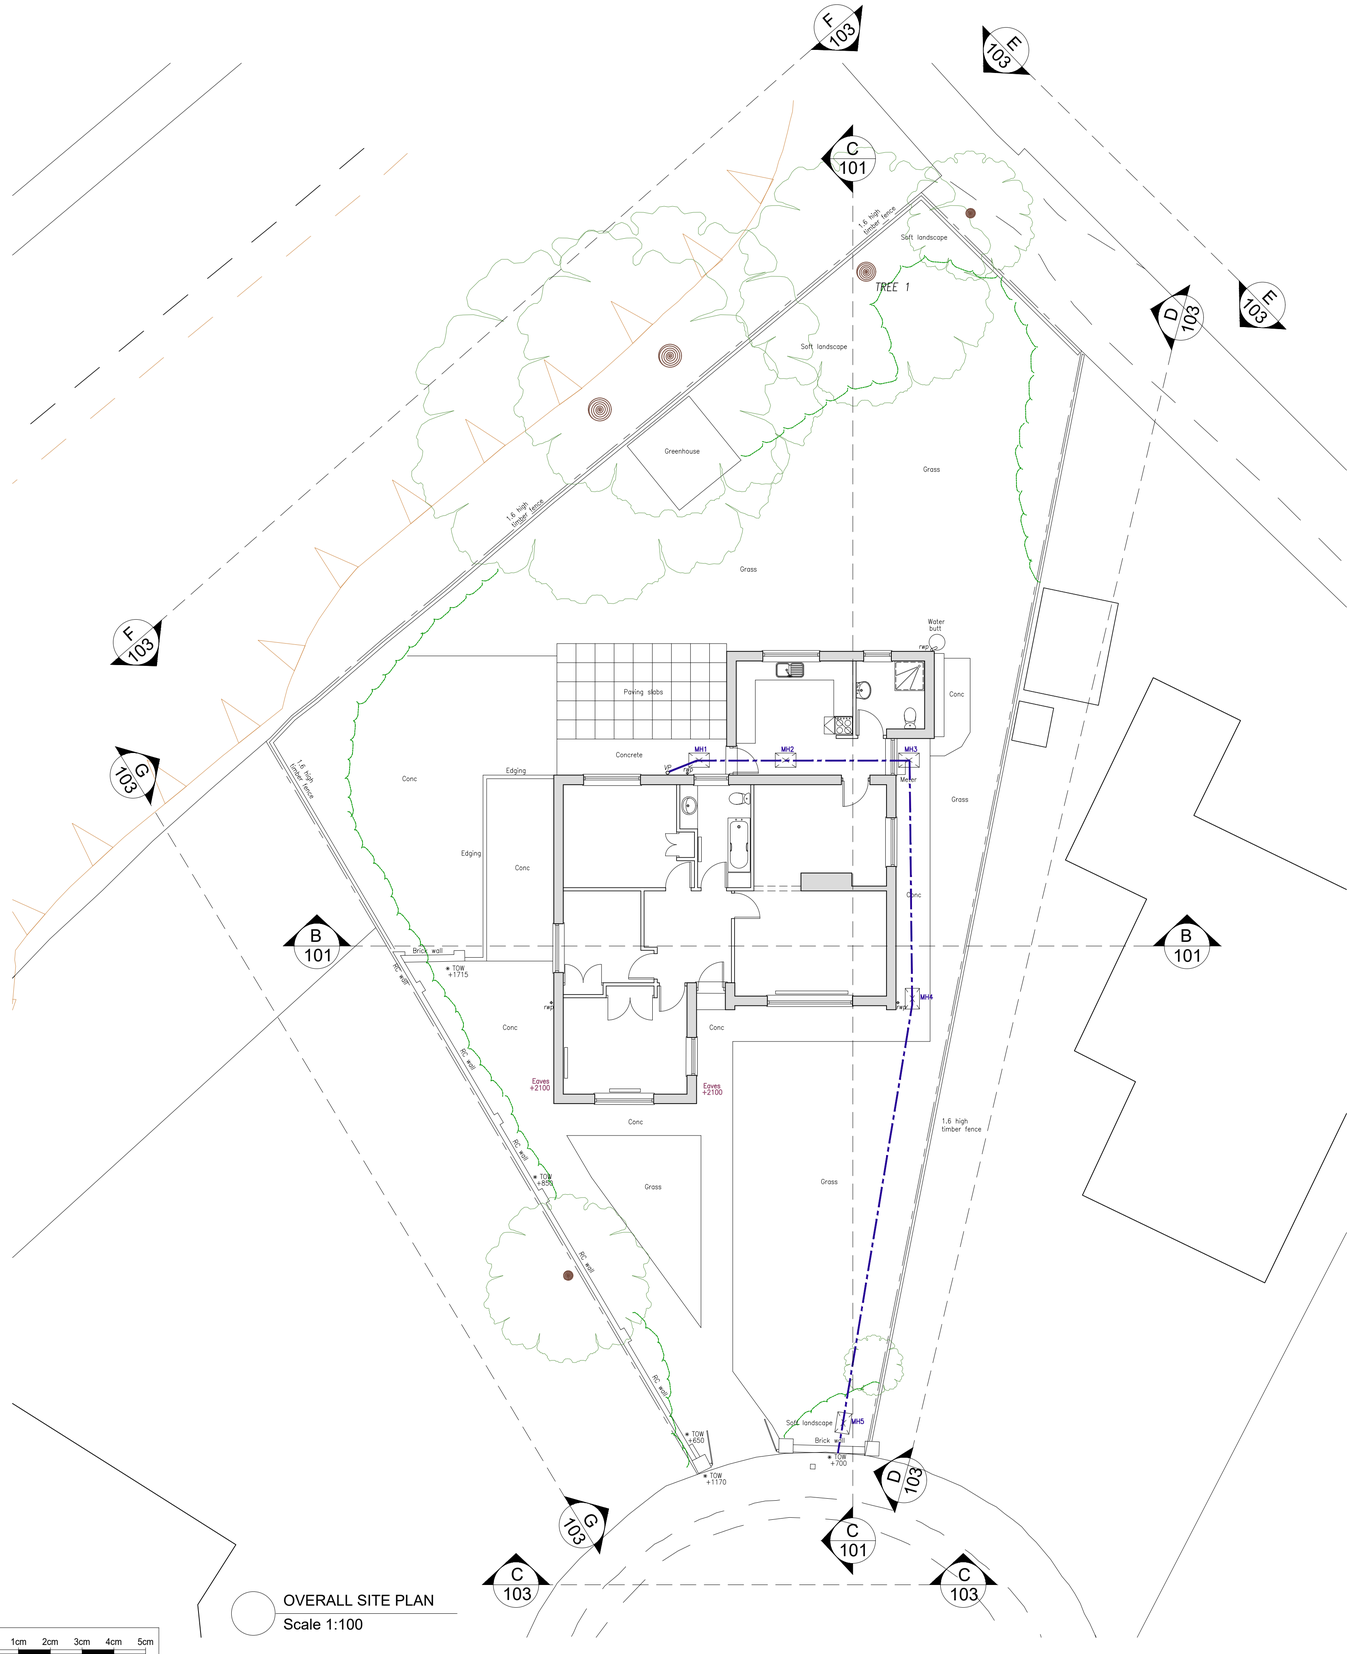

OVERALL SITE PLAN
Scale 1:100

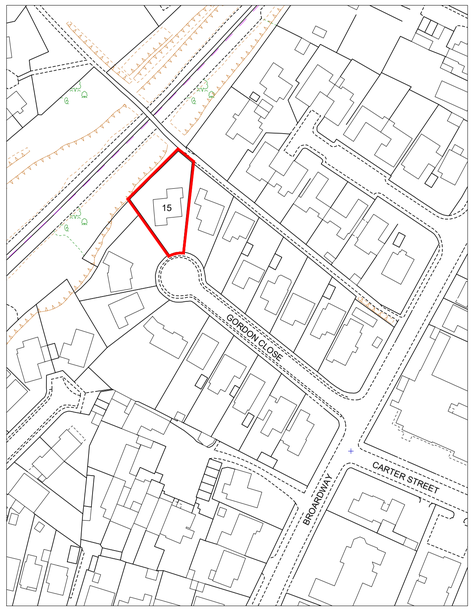

SITE LOCATION PLAN
Scale 1:1250

NORTH

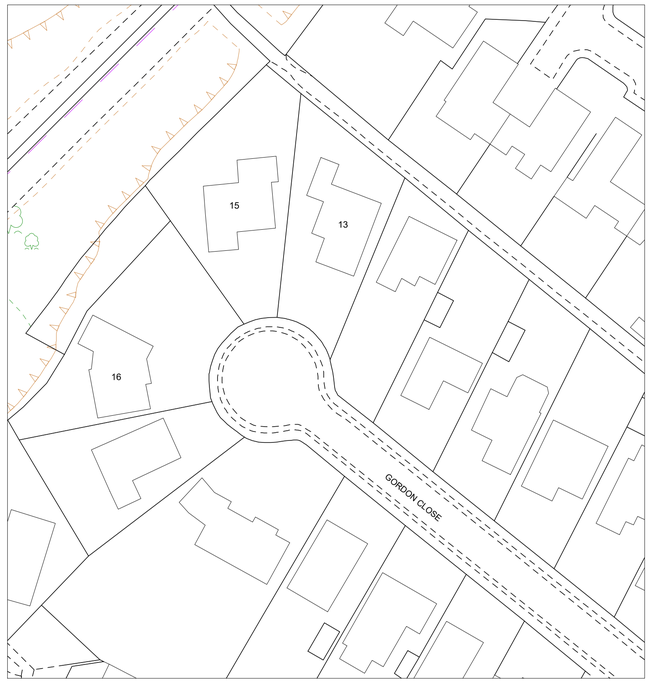

EXISTING BLOCK PLAN
Scale 1:1250

1:100 (@A1) 0cm 1cm 2cm 3cm 4cm 5cm / 0m 1m 2m 3m 4m 5m

1:50 (@A1) 0cm 1cm 2cm 3cm 4cm 5cm / 0m 0.5m 1.0m 1.5m 2.0m 2.5m

© SPENCE Ltd
No part of this drawing may be reproduced without written consent.

NOTES

1 DO NOT SCALE THIS DRAWINGS

2 ALL DIMENSIONS IN MILLIMETERS UNLESS STATED OTHERWISE.

3 THIS DRAWING IS TO BE READ IN CONJUNCTION WITH ALL CONSULTANTS/CONTRACTORS DRAWINGS AND SPECIFICATIONS.

4 THE SITE TEAM MUST INCLUDE FOR CARRYING OUT A FULL DIMENSIONAL SURVEY AND INSPECTION OF ALL THE AREAS TO ESTABLISH THE EXACT NATURE OF THE EXISTING CONSTRUCTION AND TO ENSURE THE TRUE FIT OF ALL RELEVANT ITEMS ARE CHECKED TO SITE DIMENSIONS

READ IN CONJUNCTION WITH DRAINLINE DRAINAGE SURVEY REPORT

READ IN CONJUNCTION WITH ABP (ASBESTOS CONSULTANTS) REPORT

rev	date	by	description
–	22.10.2023	MST	PLANNING SUBMISSION

London Office
PO Box 64222
London
NW1 2RS

T 020 7387 1268
F 020 7380 1255

info@spenceltd.co.uk
www.spenceltd.co.uk

Network Rail

drg title

15 GORDON CLOSE, SANDOWN, ISLE OF WIGHT, PO36 9AD

EXISTING SITE PLAN, SITE LOCATION PLAN AND BLOCK PLAN

drawing status	PLANNING		
drg No	SP-I.O.W/LO/100	rev	–
date	22.10.2023	scale	1:100,1:500,1:1250&A1
drawn	MST	checked	Spence job no.