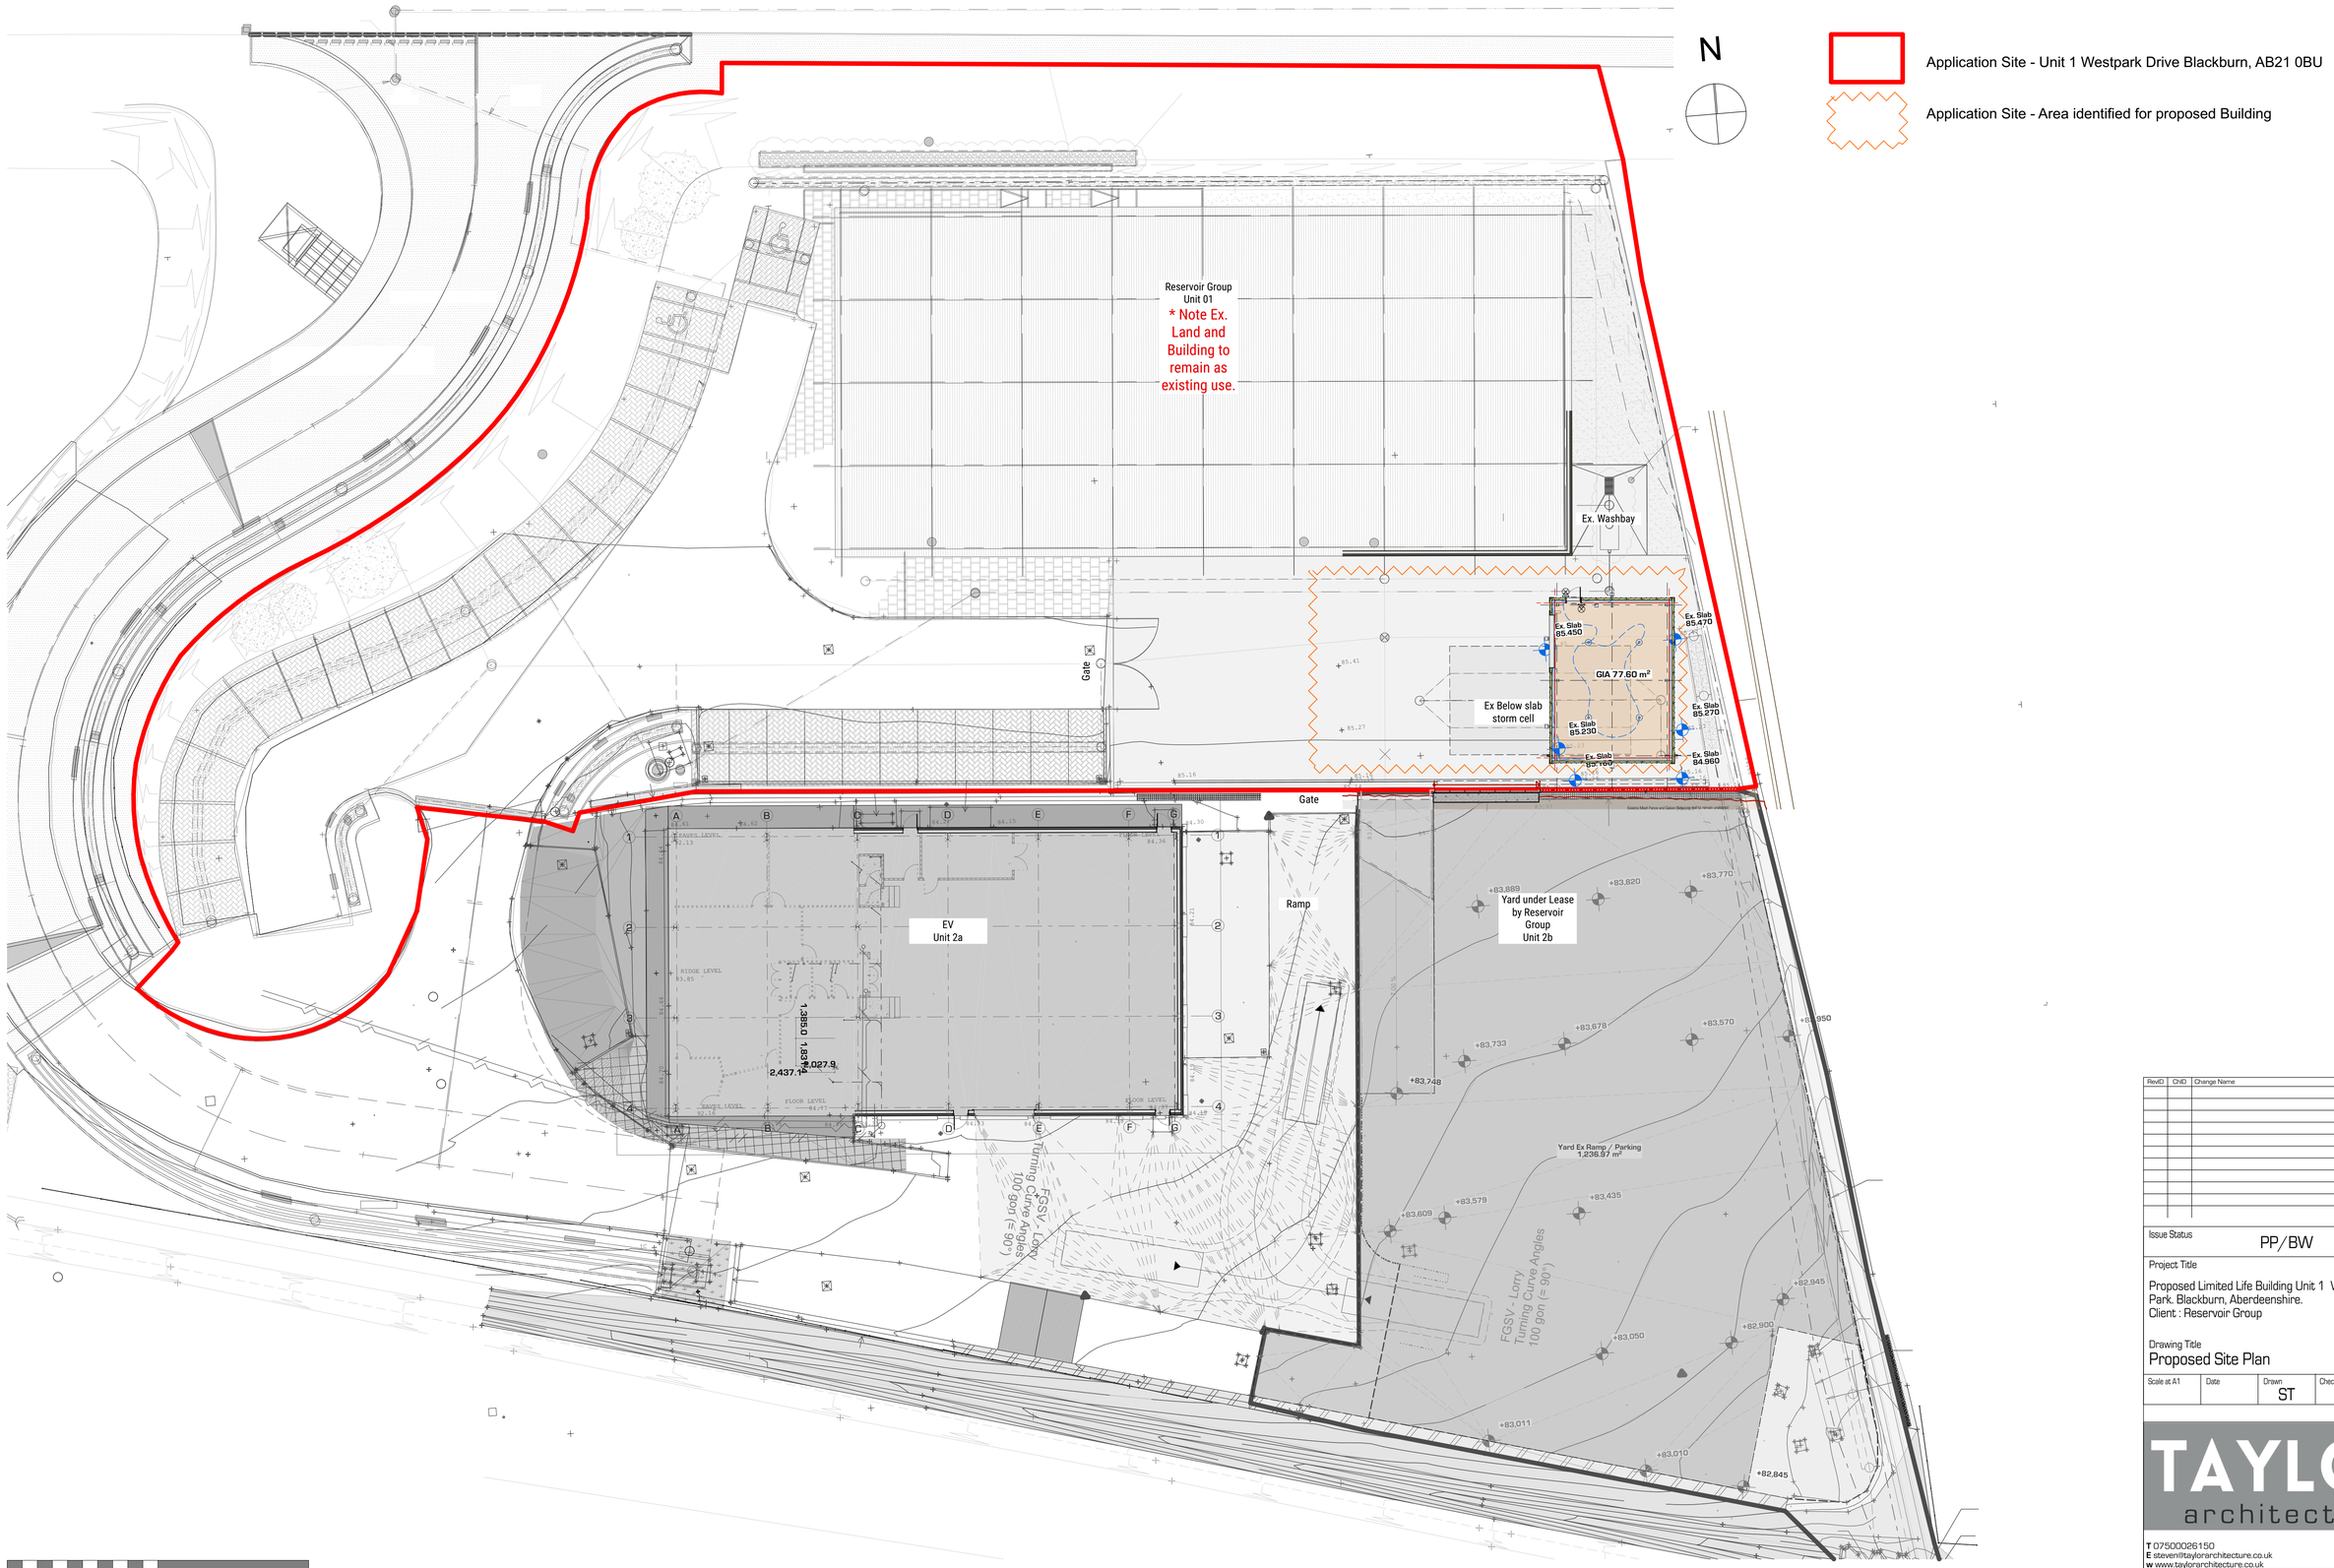

RevID	ChID	Change Name	Date

Issue Status
PP/BW

Project Title
Proposed Limited Life Building Unit 1 West park Business Park. Blackburn, Aberdeenshire.
Client : Reservoir Group

Drawing Title
Proposed Site Plan

Scale at A1	Date	Drawn	Checked	Approved
		ST	-	-

TAYLOR architecture

T 07500026150
E steven@taylorarchitecture.co.uk
w www.taylorarchitecture.co.uk

Job No.	Drawing No.	Rev.
257	A.02.2 A	

/Users/steve/Desktop/TABC PROJECTS/TABC 257 Unit 2B Blackburn/A-Architect/A5-Drawings /Concept Plans/TABC 257 L(00)000 Rev B Yard Unit 2B Blackburn .plnA.02.2 A Copyright ©