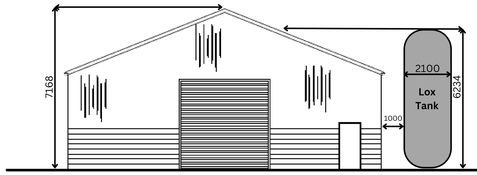

FRONT & REAR ELEVATION

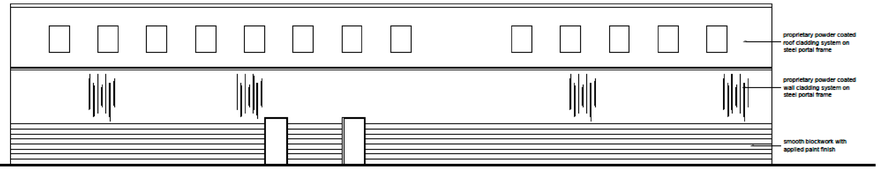

LH SIDE ELEVATION

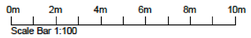

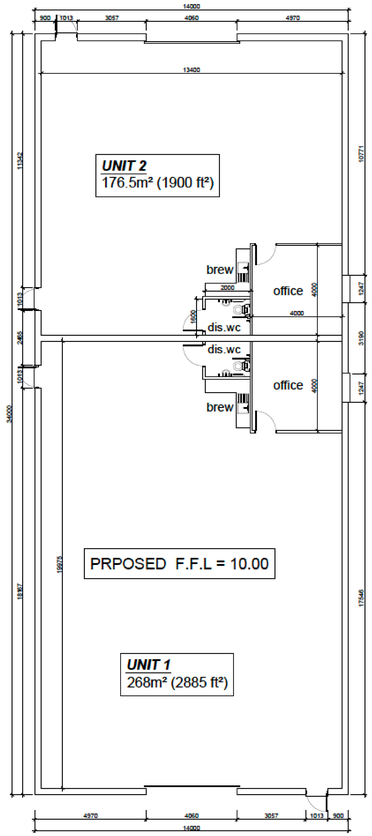

FLOOR PLAN

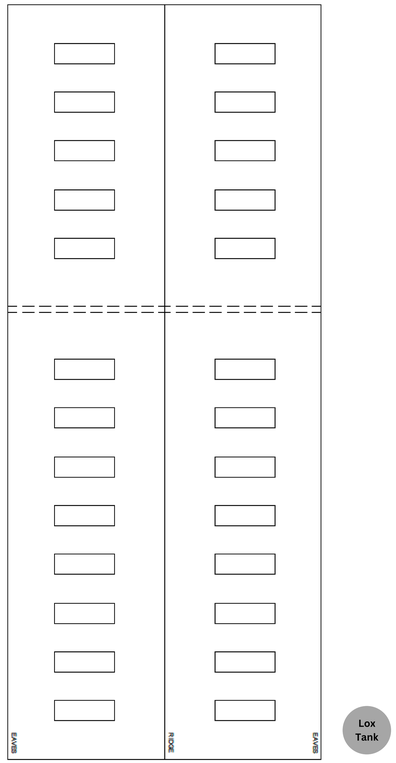

ROOF PLAN

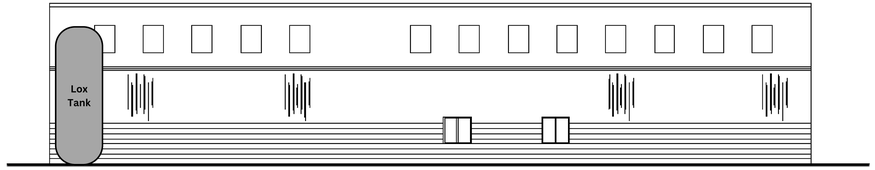

RH SIDE ELEVATION

CLIENT CSM Group.				LMP ARCHITECTURAL CONSULTANTS 213 PRESTON ROAD WHITTLE-LE-WOODS CHORLEY LANCASHIRE PR6 7PS TEL: 01257 261555 FAX: 01257 267224 www.lmparchitects.co.uk
PROJECT Proposed Industrial Building on Land at Conway Industrial Estate, Skull House Lane, Appley Bridge, WN6 9DW.				
DRAWING TITLE Building 1. Proposed Plans & Elevations.				
DATE 03.10.2012	SCALE 1:100 @ A1	DRAWN GJF	DRWG No. 11/081/B1-01	REV

© Copyright Lawson Mangelsson Practice Ltd.