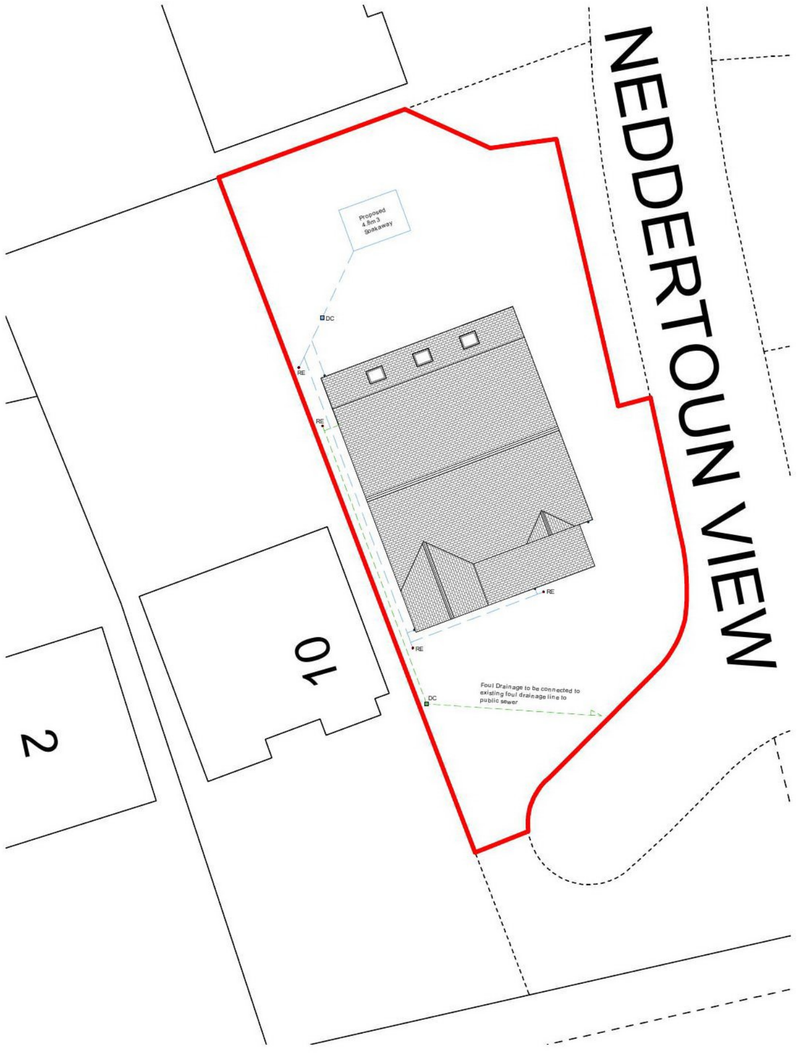

North

Proposed Site Plan
1:200

0 4 10 20m

SCALE 1:200

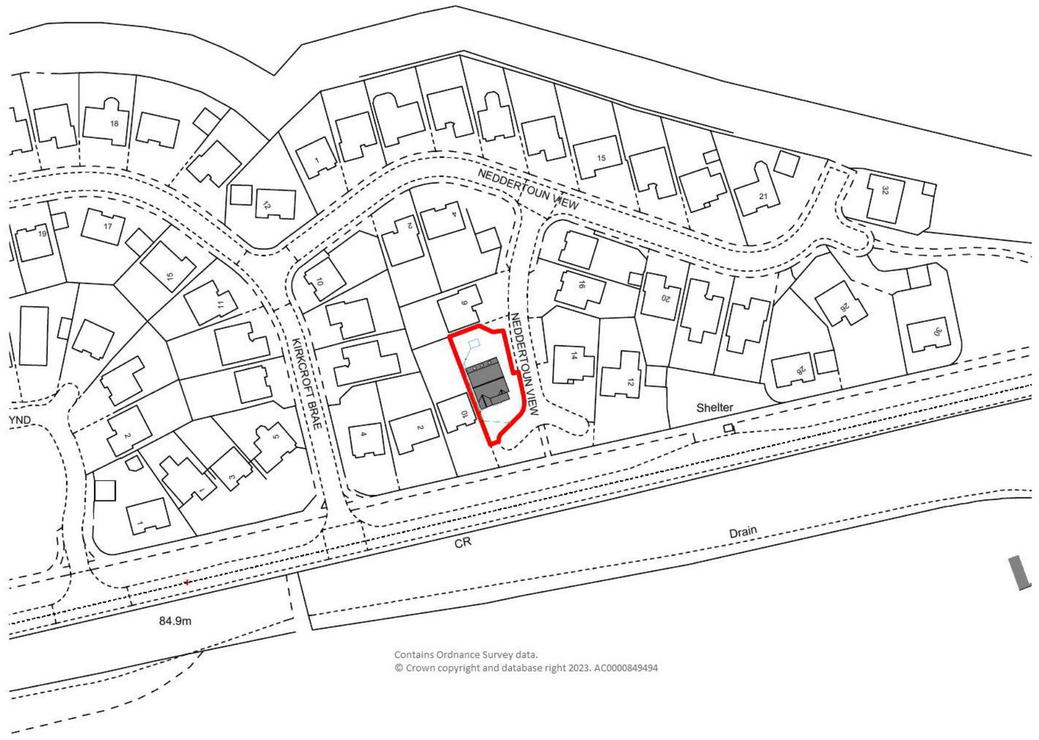

North

Proposed Location Plan
1:250

0 5 12.5 25m

SCALE 1:250

This drawing is solely for the purpose of obtaining Planning Approval.

This drawing is NOT suitable for construction.

Do NOT scale this drawing for construction purposes.

Planning Application Legend
- Red Boundary Line - Application Site
- Blue Ownership Line - Land in applicants ownership
- Existing Car Parking Space
- Proposed Car Parking Space - 2.5 x 5m each

Drainage Legend
- Downpipe
- Soil Vent Pipe
- Rodding Access

Drainage Legend (To Public Drainage)
- Disconnecting Chamber - Surface
- Disconnecting Chamber - Foul

Drainage Legend (To Private Drainage)
- Treatment Plant
- Surface Water Soakway

A2		REV	
Date of Issue	Day > / Month > / Year >		Drawn By: CP

Client;	Robertson
Project;	*Extension and alteration at 8 nedderton View, Dudnee, DD2 5RU*
Title;	Proposed Site Plan and Location Plan
Drawing Ref;	JDC - 1829 -A300 - PL

CRAWFORD architecture

Office Address:
72 New Wynd Montrose, Angus, DD10 8RF

Tel: 01674 672064
Email: info@crawfordarchitecture.co.uk
Web: www.crawfordarchitecture.co.uk