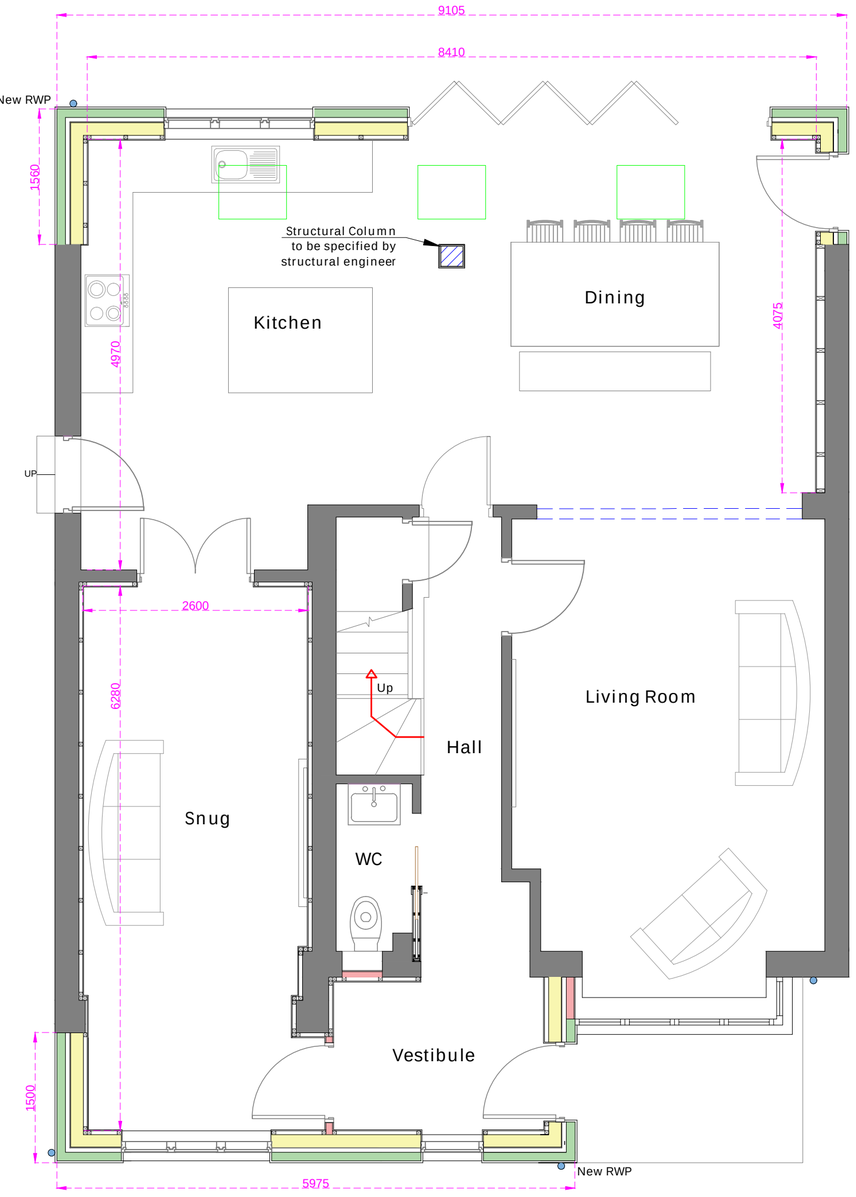

Proposed Ground Floor Plan
1:50

0 1 2.5 5m

SCALE 1:50

Proposed First Floor Plan
1:50

This drawing is solely for the purpose of obtaining Planning Approval.

This drawing is NOT suitable for construction.

Do NOT scale this drawing for construction purposes.

Drawing Legend

- Existing Walls
- Blockwork
- Timber Frame with Insulation
- Stone
- Internal Partitions
- Clad / Framed Walls

A2		REV	
Date of Issue	Day > / Month > / Year >		Drawn By: CP

Client;	Robertson
Project;	*Extension and alteration at 8 nedderton View, Dudnee, DD2 5RU*
Title;	Proposed Ground and First Floor Plan
Drawing Ref;	JDC - 1829 -A100 - PL

CRAWFORD architecture

Office Address:
72 New Wynd Montrose, Angus, DD10 8RF

Tel: 01674 672064
Email: info@crawfordarchitecture.co.uk
Web: www.crawfordarchitecture.co.uk