NOTES

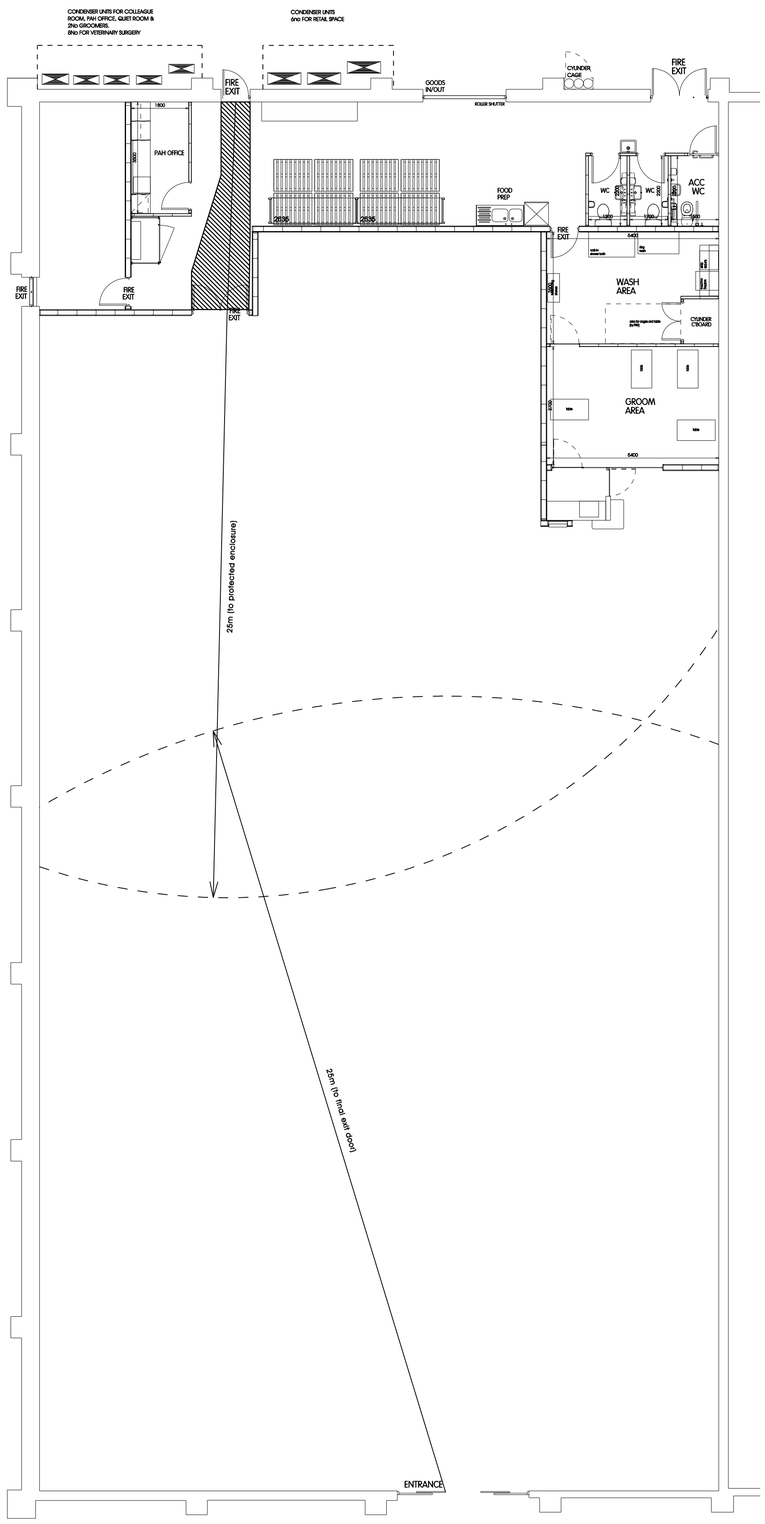

PROPOSED GROUND FLOOR LAYOUT PLAN - 1:100

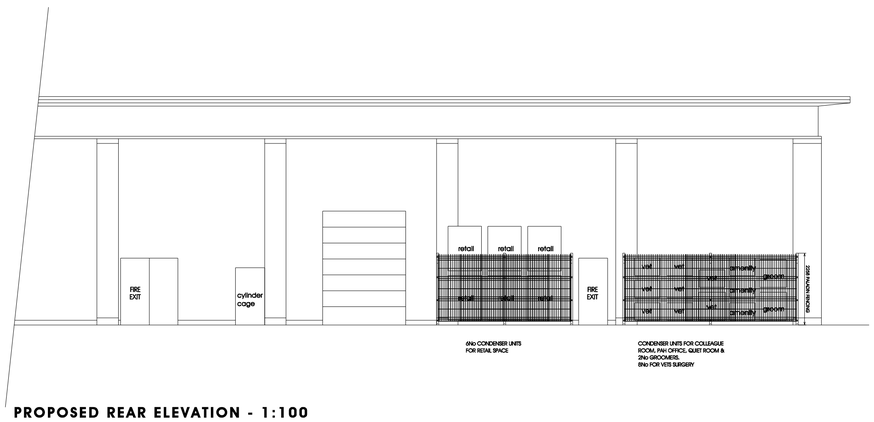

PROPOSED REAR ELEVATION - 1:100

PROPOSED SIDE ELEVATION - 1:100

Developers Drawing Number(s):

DRAWINGS FROM FILE

NWD Architects

NWD Architects Ltd
Old Coach Road, Kelsall, Tarporley, Cheshire, CW6 0QJ
01829 751555
enquiries@nwdarchitects.co.uk nwdarchitects.co.uk

CLIENT
Pets at Home Limited
Epsom Avenue,
Stanley Green Trading Estate,
Handforth, Cheshire, SK9 3RN

PROJECT
CHESTERFIELD
Unit 5, Ravenside Retail, Park Markham Road,
Chesterfield, S40 1TB

DESCRIPTION
Proposed layout plan and rear elevation

SCALE A1	SCALE A3
1:100	
DATE 16 November 2023	DRAWN BY MJT
DRAWING NO. 6958/23	REVISION B

ALL DIMENSIONS TO BE CHECKED ON SITE
WRITTEN DIMENSION TO BE TAKEN IN PREFERENCE TO SCALED. COPYRIGHT © 2015.
Except where otherwise stated all rights, including copyright, in the content of these drawings and designs belong to NWD Architects Ltd.
You are not permitted to copy, digitise, adapt or change these materials without the prior written permission of NWD Architects Ltd.

A1 - 1:50 0 1 2 3 4 5 metres

A3 - 1:100 0 1 2 3 4 5 metres

REV	DATE	DESCRIPTION	BY
A	21.11.23	Planning	MJT
B	03.01.24	Fence added to elevations	MJT