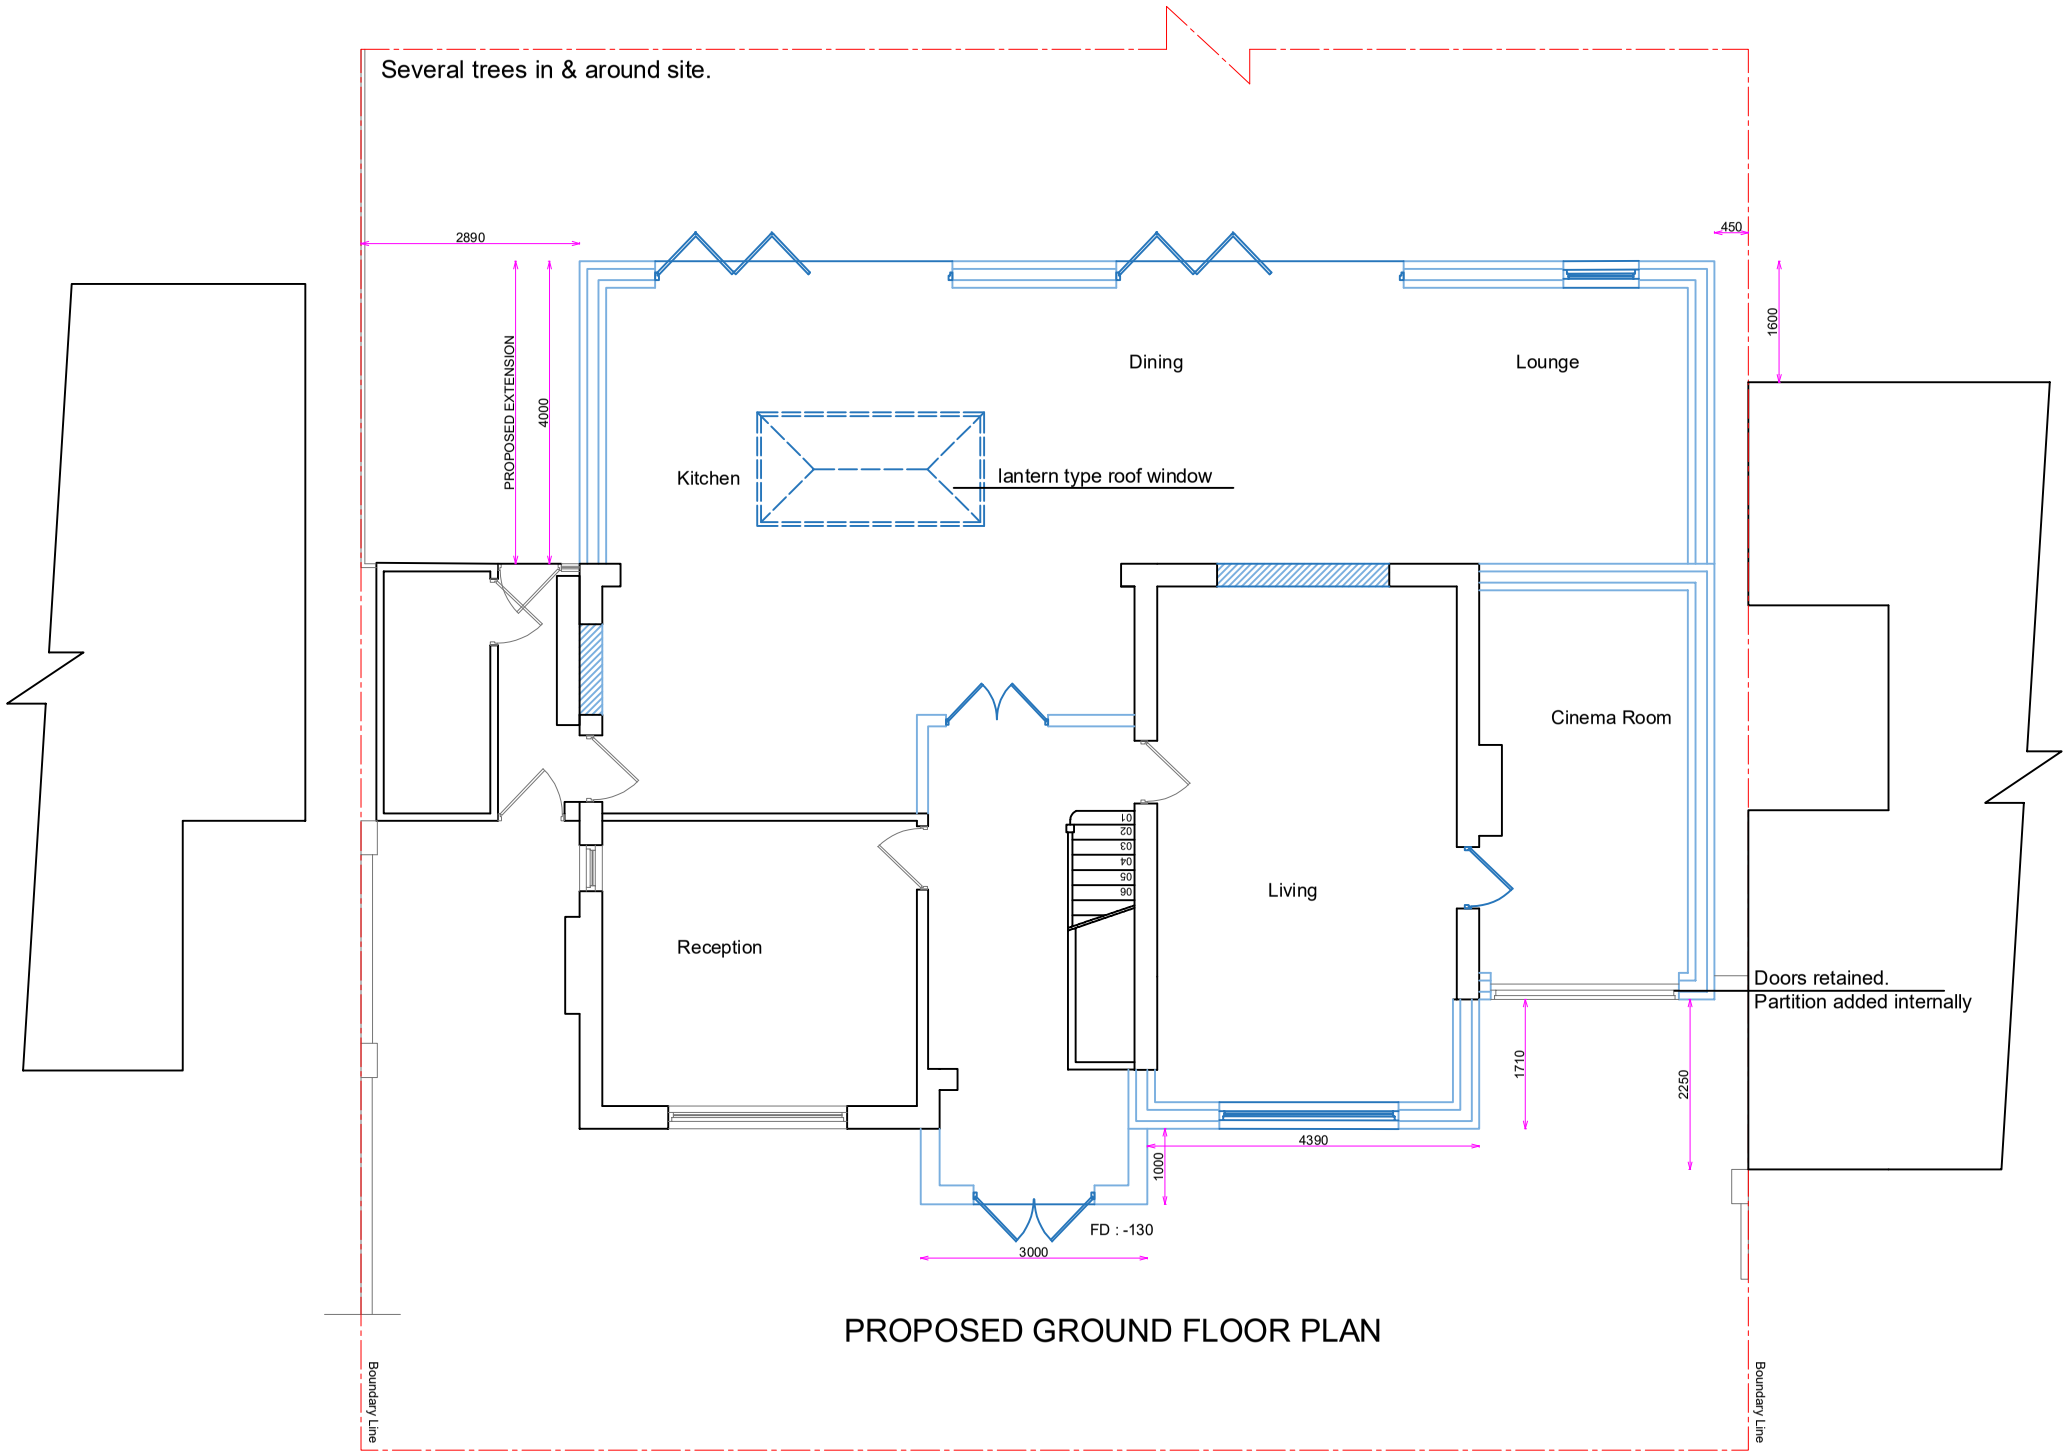

PROPOSED GROUND FLOOR PLAN

0 1 2 3 4 5 6 7 8 9 5m 10m 1:50 1:100 @A3

COPYRIGHT :
JOB TITLE : 78 Park Ave Rushden, NN10 9NR, UK
DRAWING TITLE : Proposed Plans
SCALE : 1/100
Date : 07012024
DRG No : 78PARK04 /B