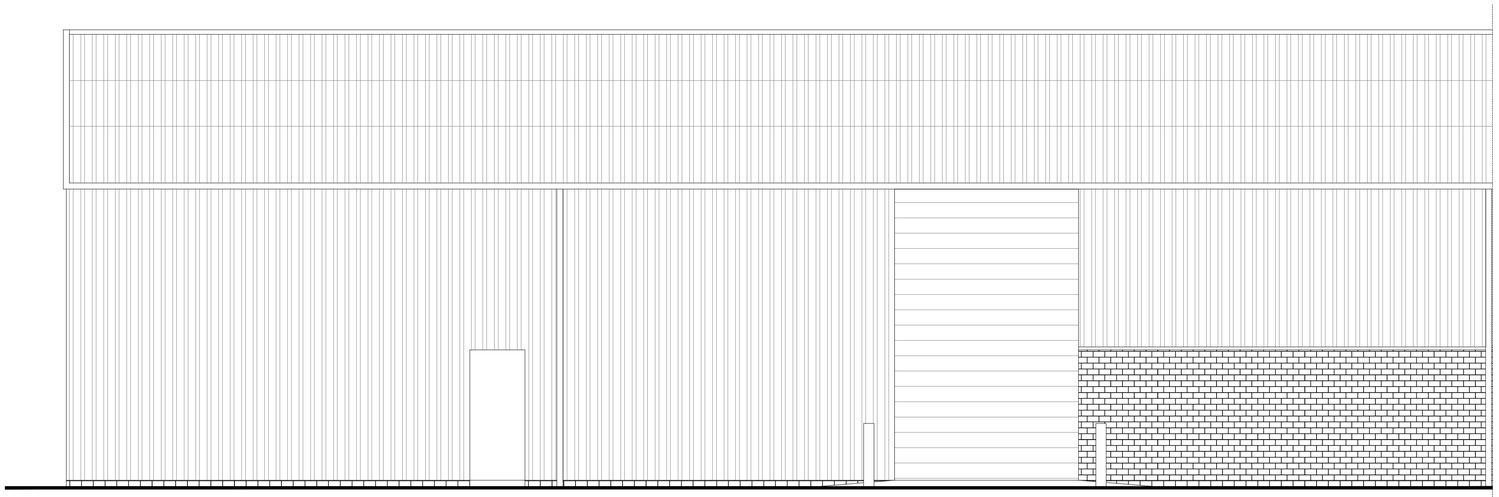

EXISTING (PRIOR TO WORKS) FRONT ELEVATION
SCALE 1:50

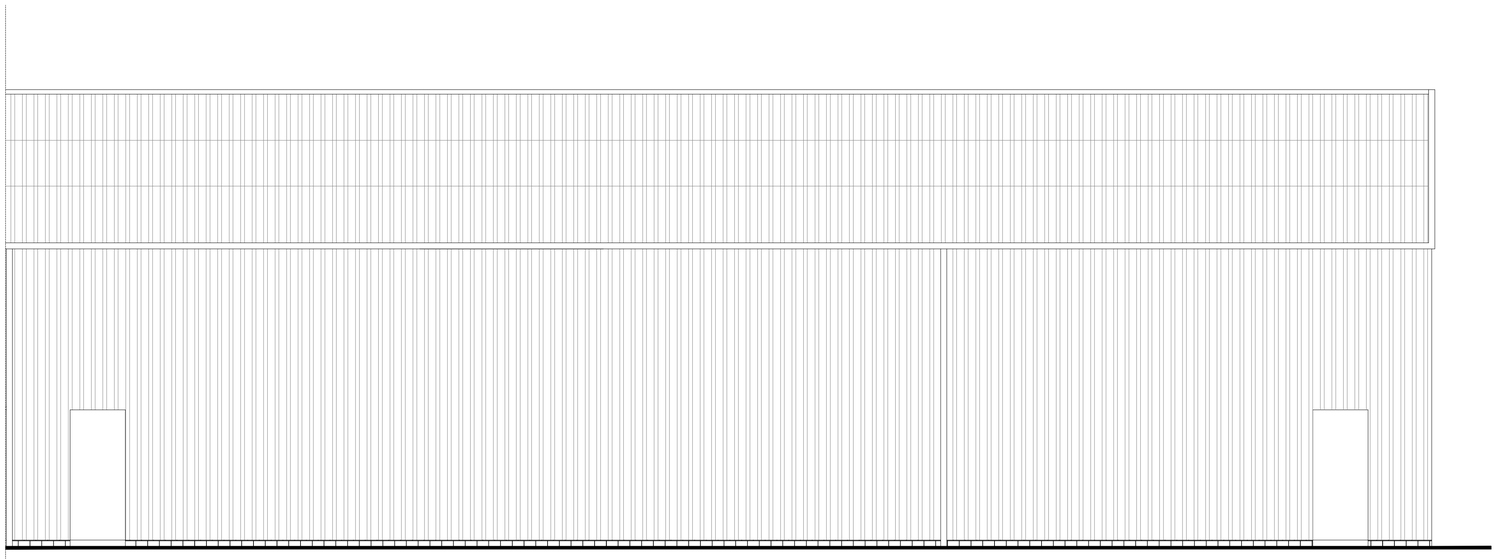

EXISTING (PRIOR TO WORKS) REAR ELEVATION
SCALE 1:50

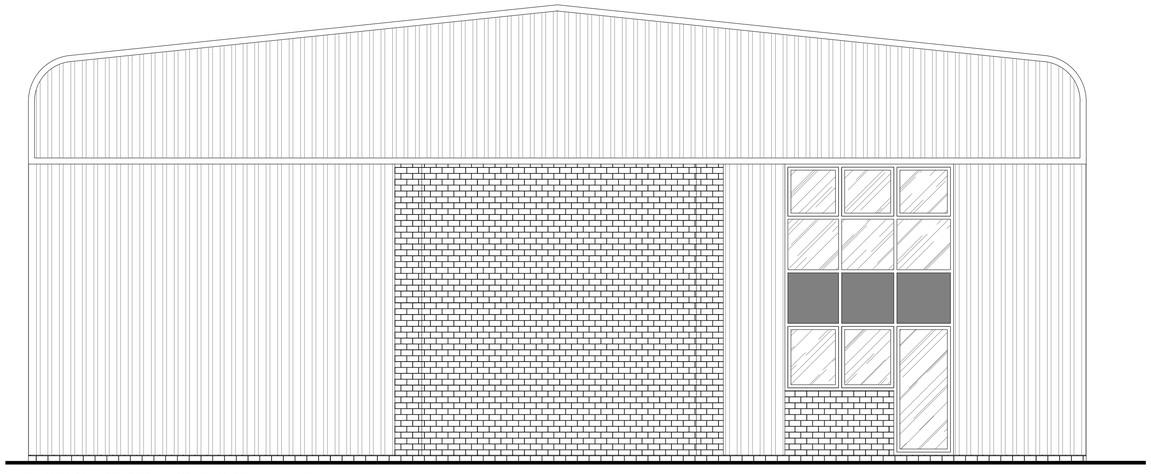

EXISTING (PRIOR TO WORKS) SIDE ELEVATION
SCALE 1:50

REVISIONS DATE INIT

ISSUED FOR
PLANNING

DRAWING PROJECT
UNIT 1 ORCHARD BUSINESS PARK. TRANSFESA RD, PADDOCK WOOD, TN12 6UT

DRAWING TITLE
EXISTING (PRIOR TO WORKS)
EXTERNAL ELEVATIONS

CLIENT
SCREWFIX DIRECT LTD

DRAWN BY	CHECKED BY	SCALE	DATE
TM	MH/CM	1:50 @ A1	17.11.2023

DRAWING NUMBER
7363-SF_PADDOCK_WOOD-RIL-00-XX-DR-I-0022-EX_ELEV-P3

SCALE BAR @1:50
0 1m 5m

Resolution INTERIORS

REGISTERED IN ENGLAND & WALES NO. 3678965. VAT REGISTRATION NO. 723652246

GEORGE SMITH WAY, LUFTON 2000 BUSINESS PARK,YEOVIL. SOMERSET, BA22 8QR
01935 422700 - design@resolutioninteriors.com - www.resolutioninteriors.com

COPYRIGHT OF THIS DRAWING IS RESERVED BY RESOLUTION INTERIORS LIMITED. THE DRAWING IS ISSUED ON THE CONDITION THAT IT IS NOT COPIED, REPRODUCED OR DISCLOSED TO A THIRD PARTY WITHOUT CONSENT