FRONT ELEVATION 1
1:50

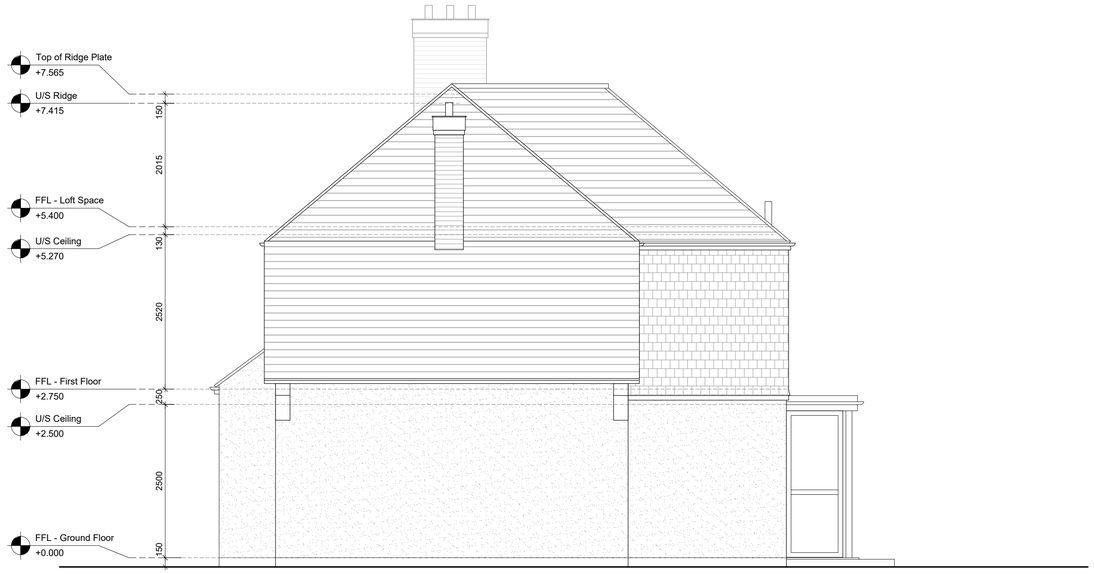

SIDE ELEVATION 2
1:50

SIDE ELEVATION 3
1:50

REAR ELEVATION 4
1:50

SCALE 1:50

0m 0.5 1 2 2.5 5

© Coleman Anderson Architects Ltd.

ARCHITECT

COLEMAN ANDERSON ARCHITECTS

T +44 (0) 1892 537124
E info@colemananderson.co.uk
4 Western Road - Royal Tunbridge Wells - TN4 0HG

GENERAL NOTES

1. Do not scale drawing for construction purposes.
2. All dimensions are in millimetres unless noted otherwise.
3. All dimensions shall be verified on site before proceeding.
4. The author shall be notified in writing of any discrepancies.
5. This drawing is protected by copyright.

NORTH

PURPOSE OF ISSUE

EXISTING

Rev No.	Description	Date

PROJECT NAME

113 Marlborough Cresent,
Sevenoaks,
Kent
TN13 2HN

DRAWING TITLE

EXISTING ELEVATIONS

CLIENT

Mr & Mrs Stuart

SCALE @ A1	DATE	
AS NOTED	SEP '23	
PROJECT NO.	DRAWN BY	CHECKED
2341	HW	SC

DRAWING NO. **A-0101**

REVISION NO. **-**