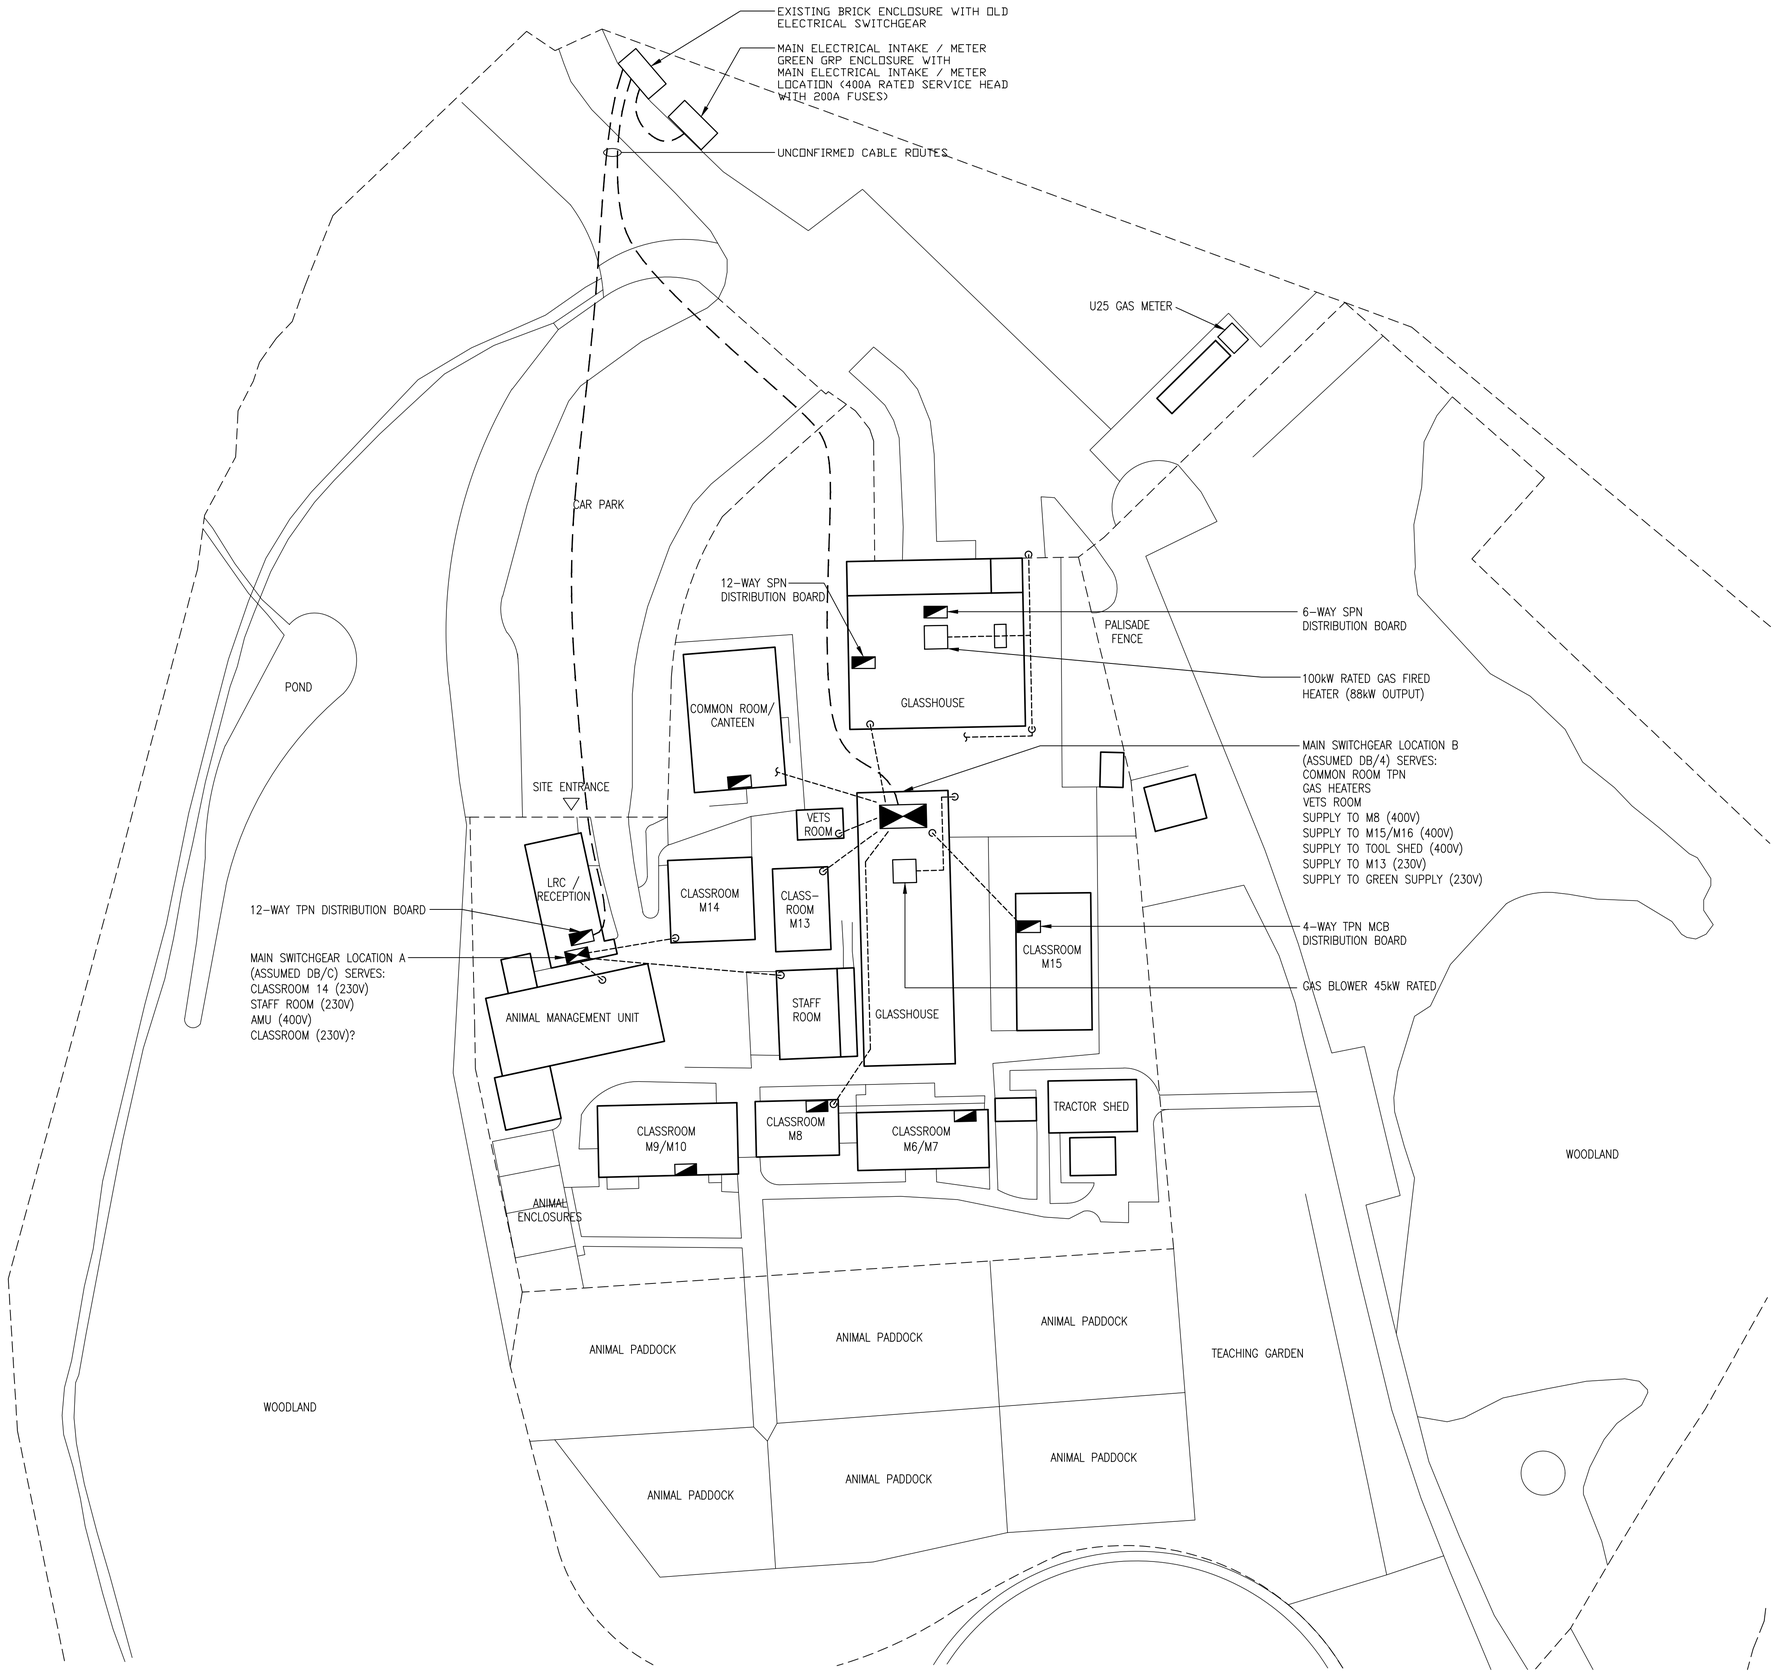

TENDER ISSUE (DRAFT)

Project No:	Drawing No:	Revision no:
D6322	E.03	A

Title: Existing Site Plan Electrical Services

Notes:

No:	Detail:
1.	DIMENSIONS Figured dimensions are to be taken in preference to scaled dimensions. All dimensions are to be verified on site prior to work commencing.
2.	DISCREPANCIES Any discrepancy is to be referred to the consultant before proceeding.
3.	COPYRIGHT © 2023 Copyright in this drawing is the property of Michael Jones & Associates LLP and must not be reproduced nor amended nor used for the execution of any woks whether in connection with the proposed works for which it is prepared or otherwise without the express consent of Michael Jones & Associates LLP. All rights reserved.
4.	RELATED DOCUMENTS This drawing shall be read in conjunction with the relevant written Specification of Works, accompanying drawings equipment schedules and all other relevant documents connected to those works shown on this drawing.

No:	Date:	Amendment:
A	8th Dec 2023	TENDER ISSUE (DRAFT)
-	8th Sept 2023	PRELIMINARY ISSUE

Revision:

Michael Jones & Associates LLP
ENGINEERING CONSULTANTS
Crossway House
8 London Road, Reigate, Surrey, RH2 9HY.
Tel: +44(0)1737 245610 Fax: +44(0)1737 241142
e.mail: info@mjassociates.co.uk
www.mjassociates.co.uk

Scale:	Date:	Drawn:	Chkd:
NTS@A1	Sept 2023	PM	MJA

Client: Capel Manor College

Project: Capel Manor College, Mottingham Lane, Mottingham Lane, London, SE12 9AW

Title: Existing Site Plan Electrical Services

Project No:	Drawing No:	Revision No:
D6322	E.03	A