GENERAL:
No site dimensions to be scaled from this drawing and all dimensions shown to be checked on site prior to work commencing.
All works to be carried out in accordance with the latest appropriate British Standards and British Standards Codes of Practice.
These drawings are to be read in conjunction with structural engineers drawings and specifications.

NOTES:
Do Not Scale Drawings
Site verify all dimensions prior to construction
Report all discrepancies to JAMstudio immediately
This drawing to be read in conjunction with all other relevent drawings, specifications and documents

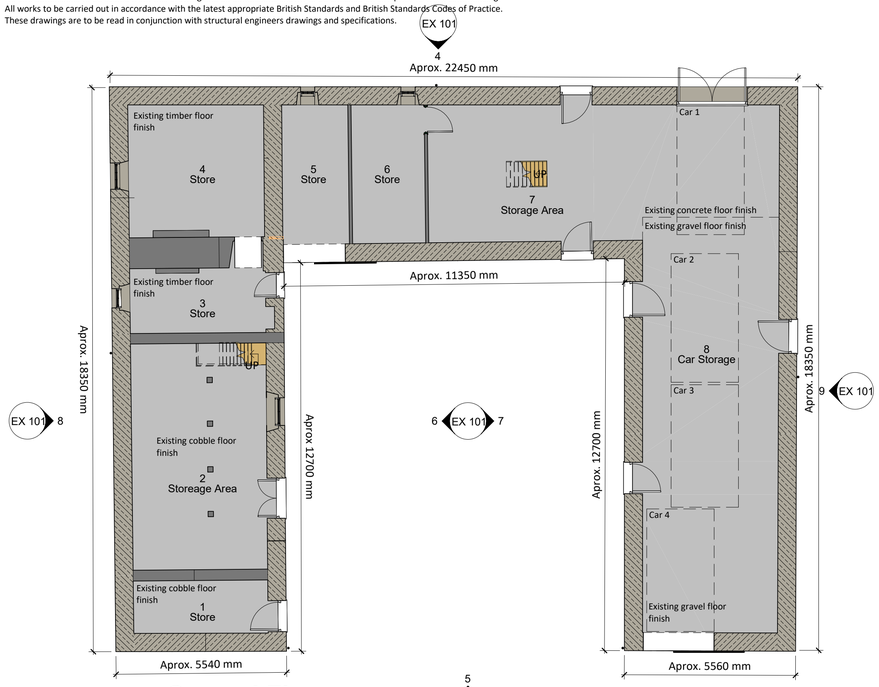

1 **Ground Floor**
1 : 100

Steading currently used for domestic storage purposes

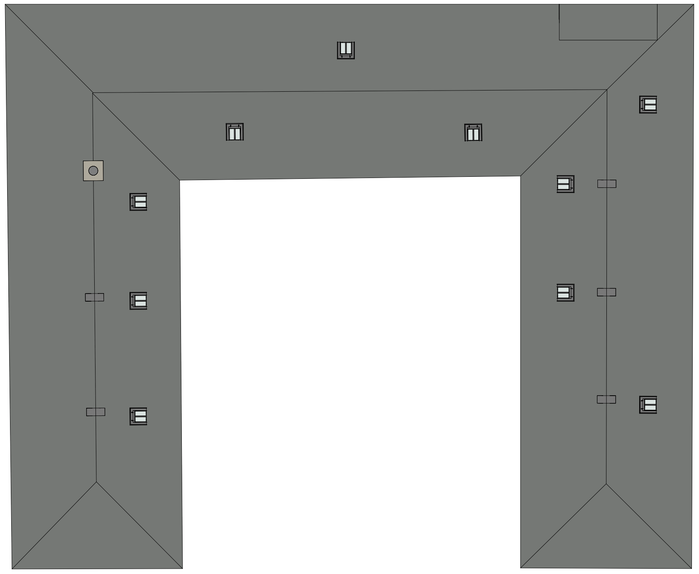

3 **Roof**
1 : 100

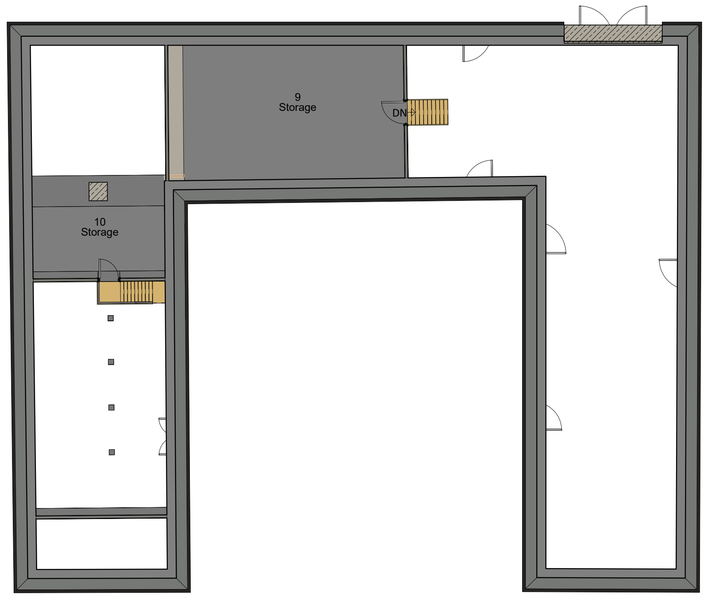

2 **Mezzanine**
1 : 100

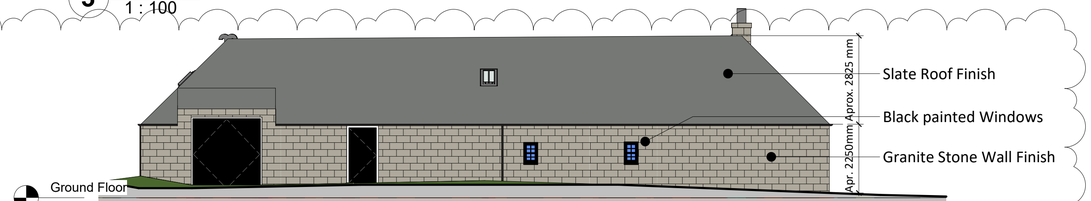

4 **North West Elevation**
1 : 100

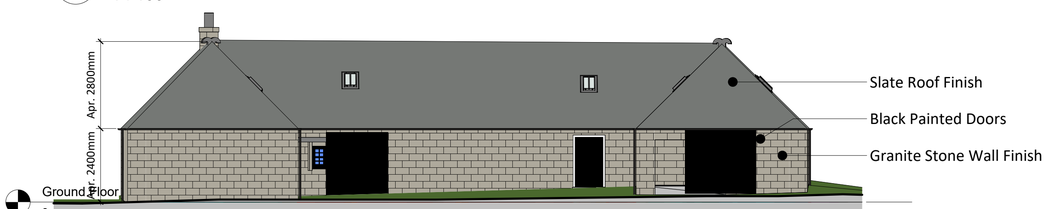

5 **South East Elevation**
1 : 100

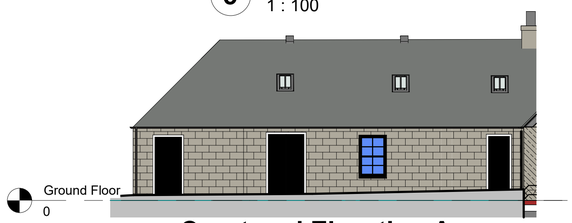

6 **Courtyard Elevation A**
1 : 100

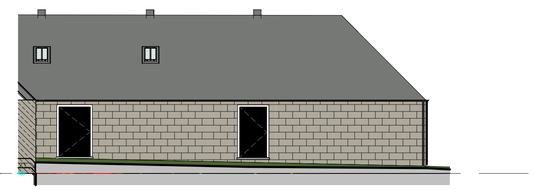

7 **Courtyard Elavation B**
1 : 100

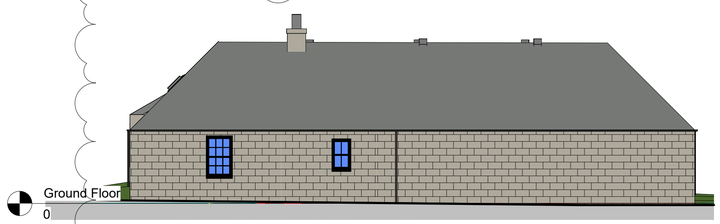

8 **South West Elevation**
1 : 100

9 **North East Elevation**
1 : 100

Revisions

Rev	Description	Date	By
A	Dimensions Added	03/01/24	JPW
B	Titles Updated	12/01/24	JPW

JAMSTUDIO

Country Office:
The Steading at Moss-Side
Fetternear, Inverurie
Aberdeenshire
AB51 5JX

City Office:
5 Golden Square
Aberdeen
AB10 1RD

T : 01224 646450
E : info@jamstudio.uk.com
W: www.jamstudio.uk.com

Project: Kirklands of Cluny

Location: Aberdeenshire AB51 7RS

Prepared for: Mr G Murray

Stage: PLANNING

Project Code: 683

Scale: 1 : 100
Date Drawn: 01/23/07
Drawn By: Author
Reviewed By: Checker

Drawing Title: Existing Steading

Drawing Number: EX 101

Revision: B