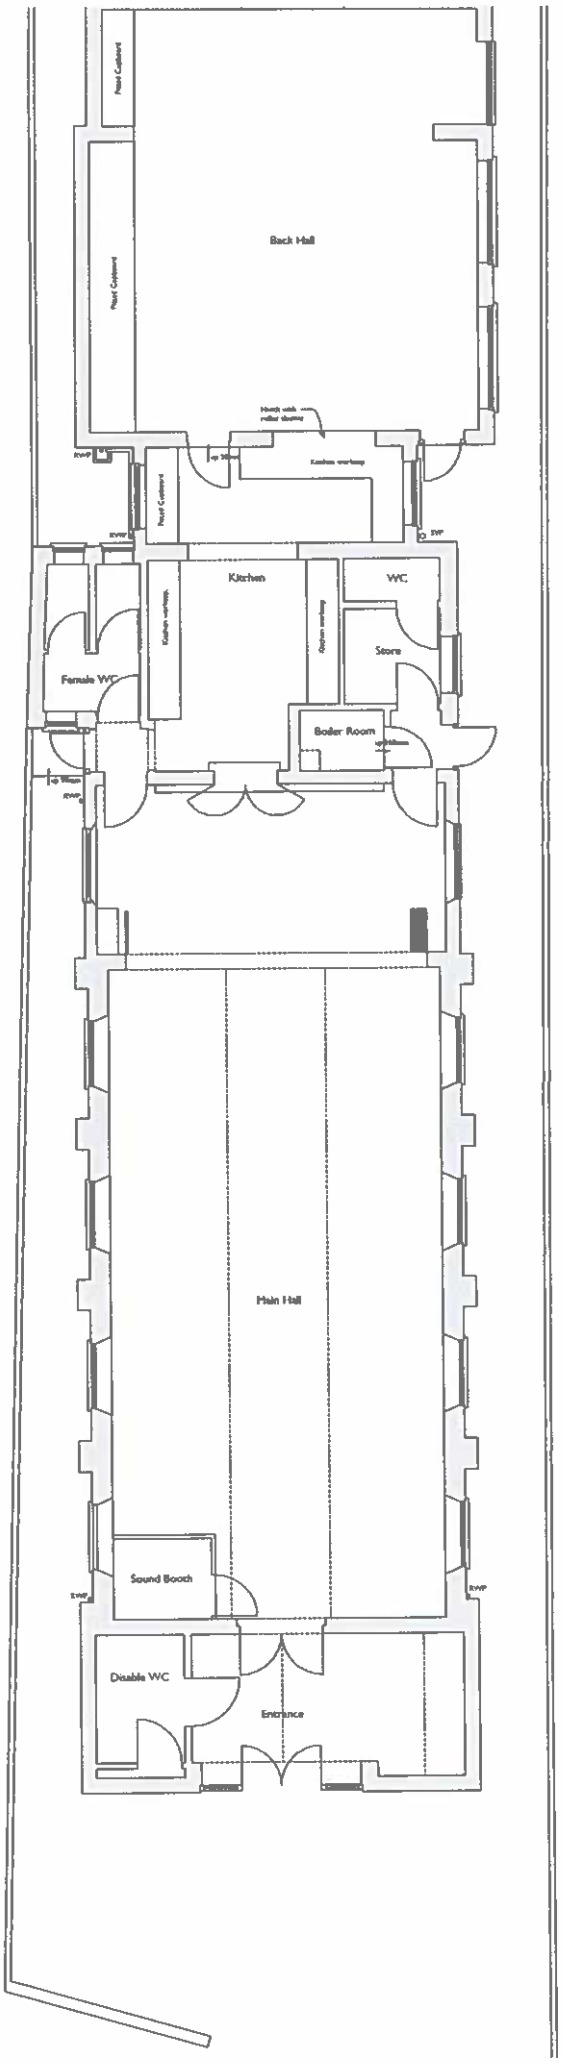

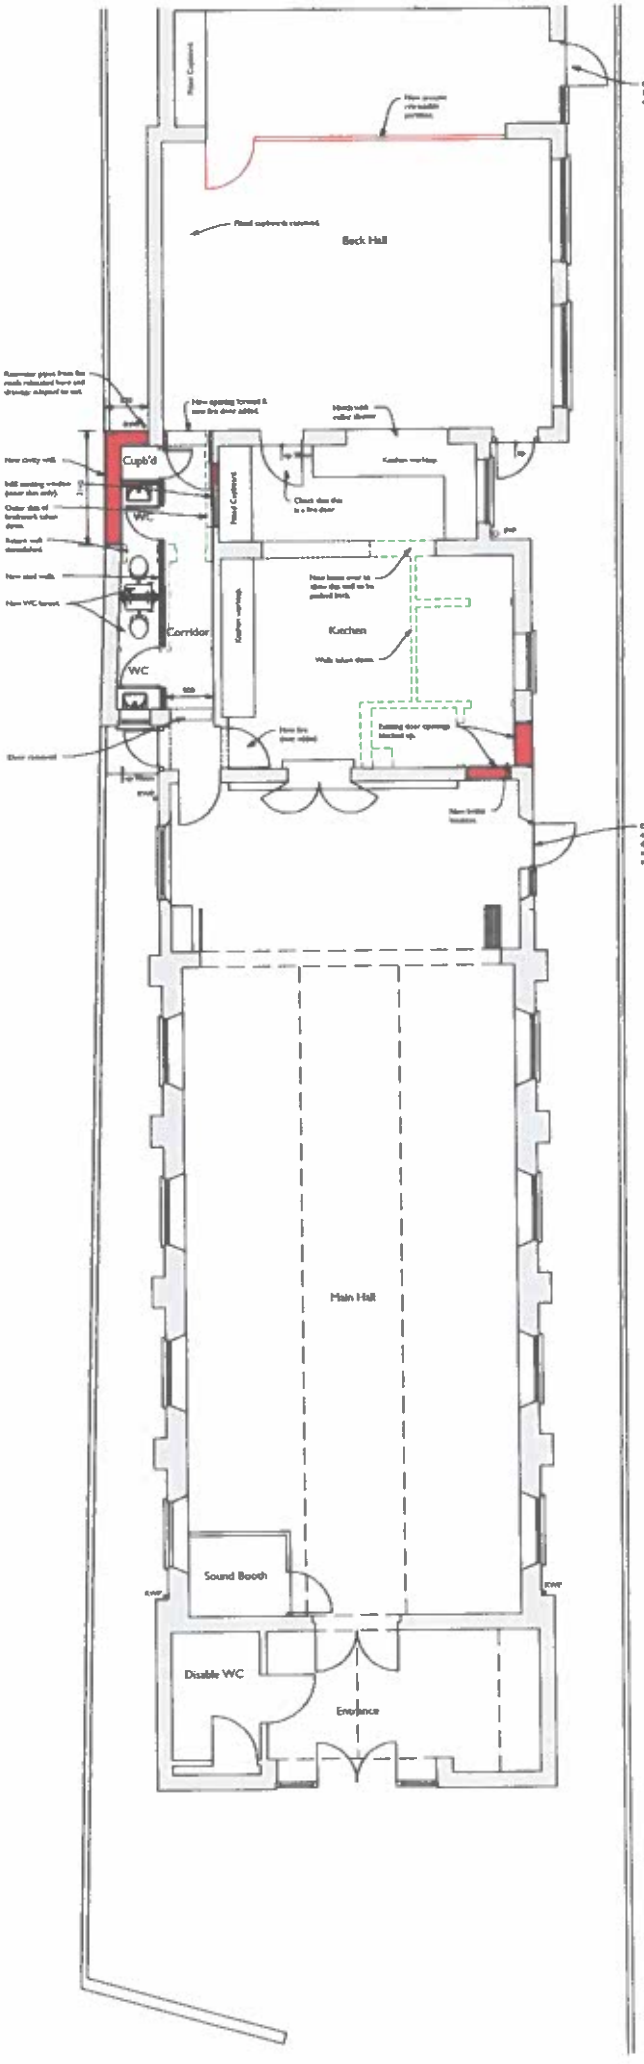

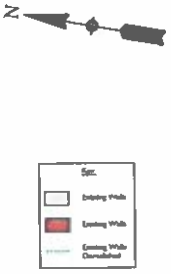

Key:
Existing Walls
Existing Walls
Existing Walls Demolished

Revisions:
Rev P1 : 22.08.23 : First Issue

Project:
2023 Alterations

Address:
62 Old Road, Frinton-on Sea,
Essex. CO13 9BY

Client:
Frinton Gospel Chapel

Drawing No:
009-2-01

Revision:
P1

Date:

Scale @ A1: