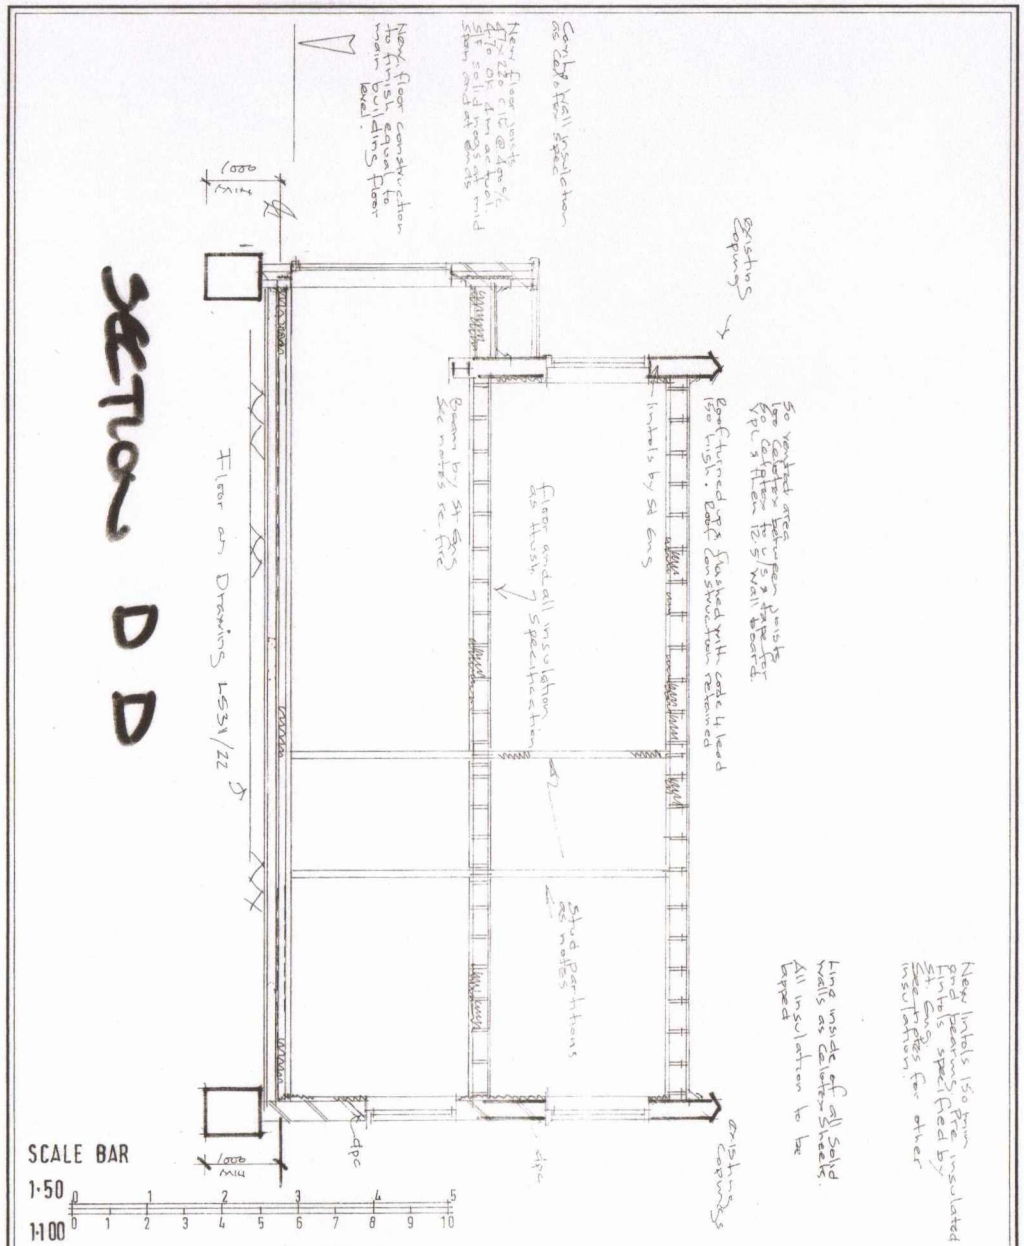

ALL DIMENSIONS TO BE CHECKED ON SITE PRIOR TO THE FABRICATION OF ANY WORKS OR ORDERING OF MATERIALS.

BERNARD ILES RETAIN COPYRIGHT IN AN OWNERSHIP OF THESE DRAWINGS.

PROJECT: 18 Lansdown Rd London DA14 6EG

TITLE: SECTION DD

Bernard Iles MCIAT Chartered Architectural Technologist
Mobile: 07778 212 280
E-mail: bernard.j.iles@gmail.com

DATE: June 17 | SCALE: 1:50 | REVISIONS: REV | DATE

DRAWN | JOB NO.: C531 | NO.: 23