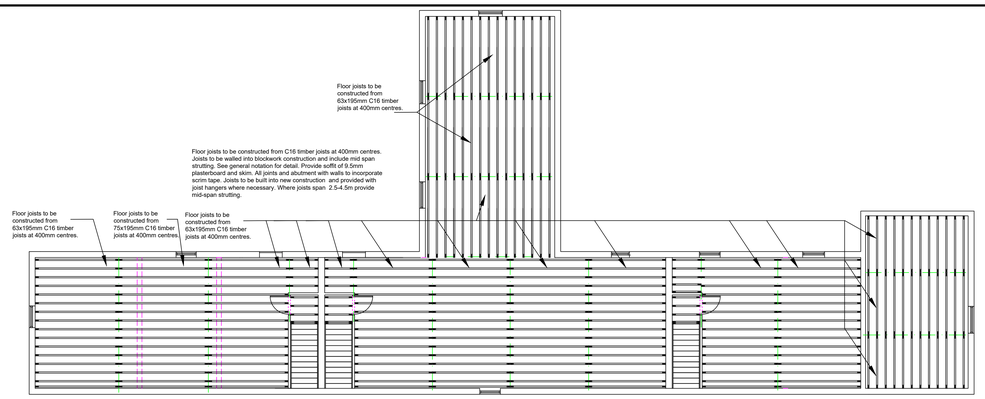

First Floor floor joist plan

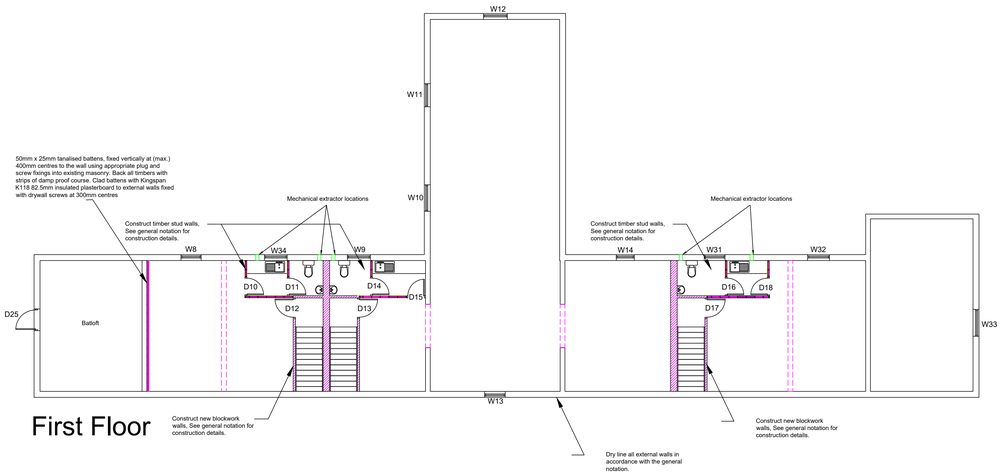

First Floor

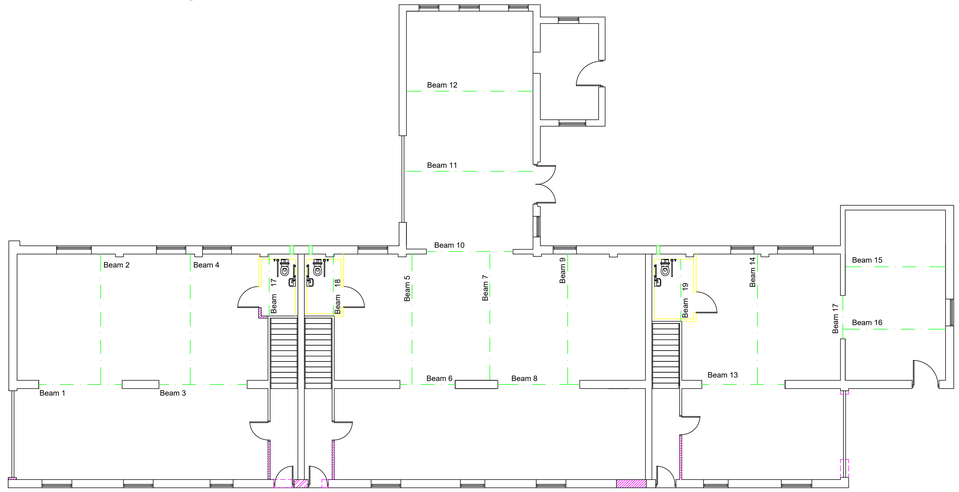

Ground Floor - Steel locations

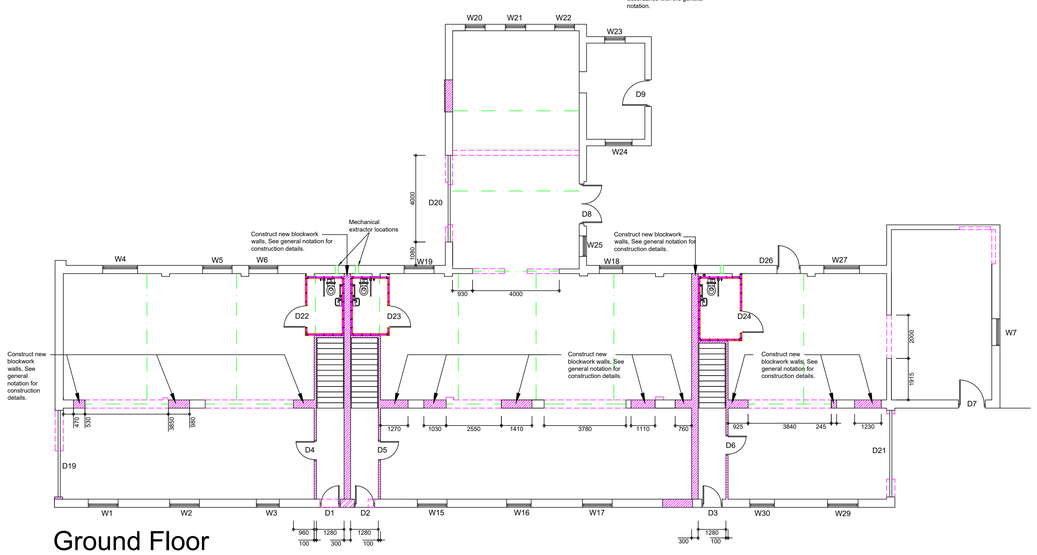

Ground Floor

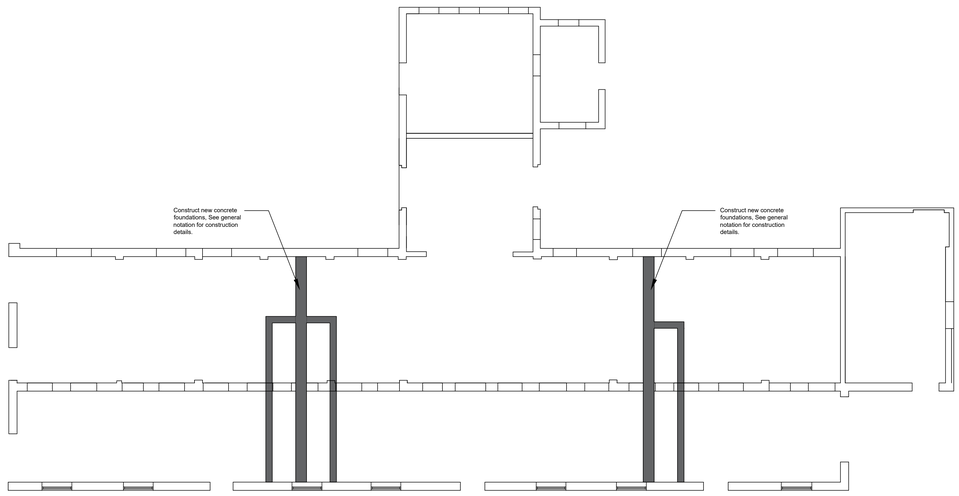

Foundation plan

Rev.	Date.	Revision Details.
A	01.04.23	Amendments

FISHER GERMAN
Fisher German LLP, 4 Vicors Lane
Chester, Cheshire, CH1 1QU
fax: 01244 315954 tel: 01244 409660

Client: DMFH FOUNDATION

Project: BROOK HOUSE FARM BOSTOCK

Title: GENERAL ARRANGEMENT DRAWING

Scale: 1:100 @ A0

Date: FEBRUARY 2021

Drawn: AB **Checked:** -

Drg No: 128684 - 05

THIS DRAWING IS PROTECTED BY COPYRIGHT. IT MAY NOT BE REPRODUCED IN ANY FORM OR BY ANY MEANS FOR ANY PURPOSE WITHOUT WRITTEN PERMISSION OF FISHER GERMAN LLP CHARTERED SURVEYORS.
FISHER GERMAN LLP IS A LIMITED LIABILITY PARTNERSHIP REGISTERED IN ENGLAND AND WALES. REGISTERED NUMBER: OC317554.
REPRODUCED USING ORDNANCE SURVEY DATA. CROWN COPYRIGHT. ALL RIGHTS RESERVED. LICENCE NUMBER 100020027