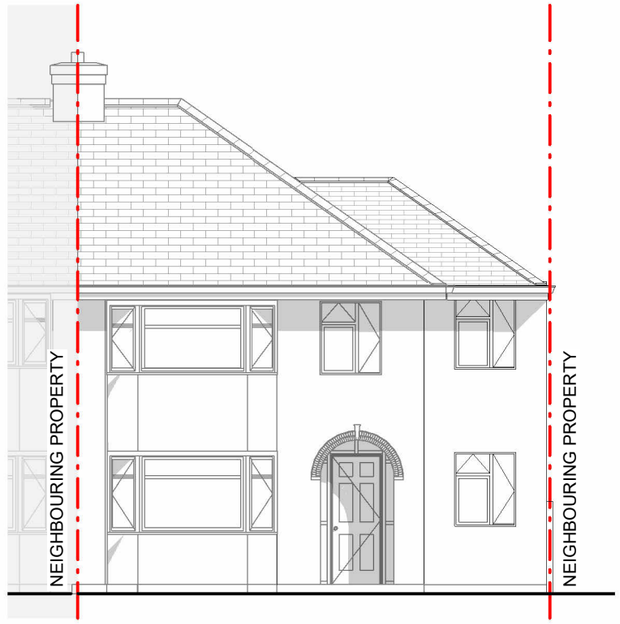

1 PROPOSED FRONT ELEVATION
1 : 100

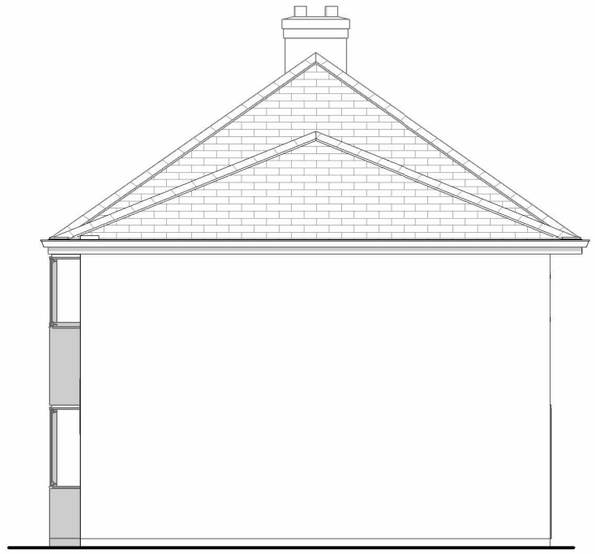

3 PROPOSED RIGHT SIDE ELEVATION
1 : 100

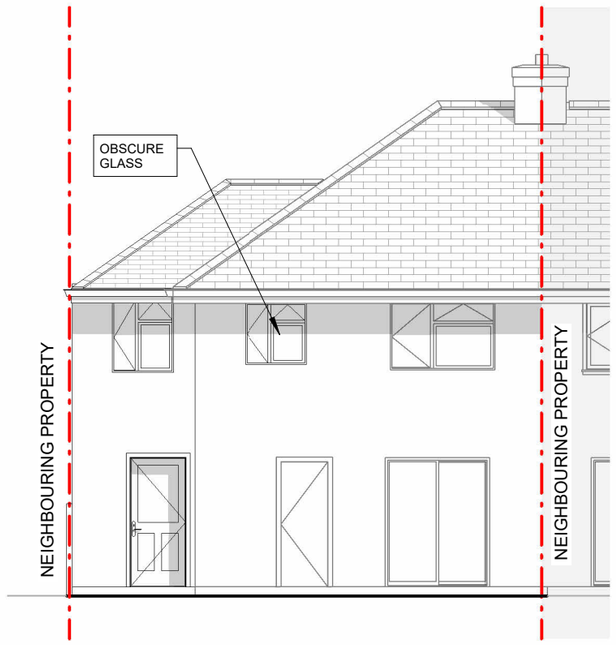

2 PROPOSED REAR ELEVATION
1 : 100

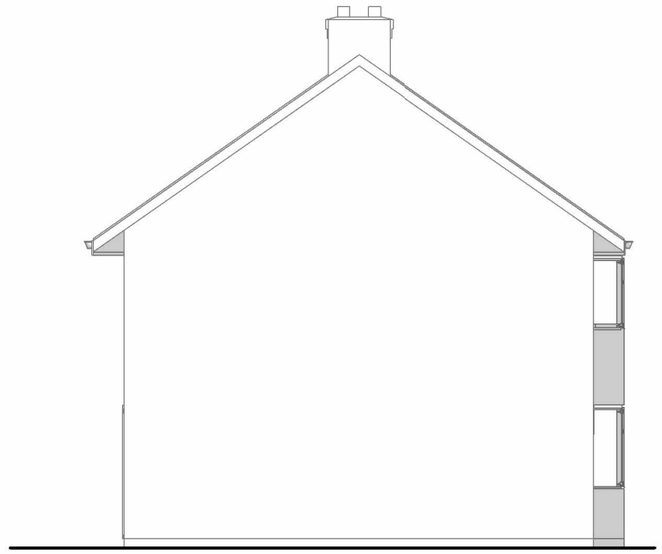

4 PROPOSED LEFT SIDE ELEVATION
1 : 100

0 2.0 m 4.0 m 10.0 m

SCALE: 1:100

No.	Description	Date

Client Name

Adress

30 LIDDELL ROAD OX4 3QU OXFORD

Project Name

LIDDELL ROAD DOUBLE STOREY SIDE EXTENSION

PROPOSED ELEVATIONS

Project number	P1
Date	16.11.2023
Drawn by	SUMUDU
Checked by	
DWG. No. A07	Revision R7
Scale	1 : 100 @ A3