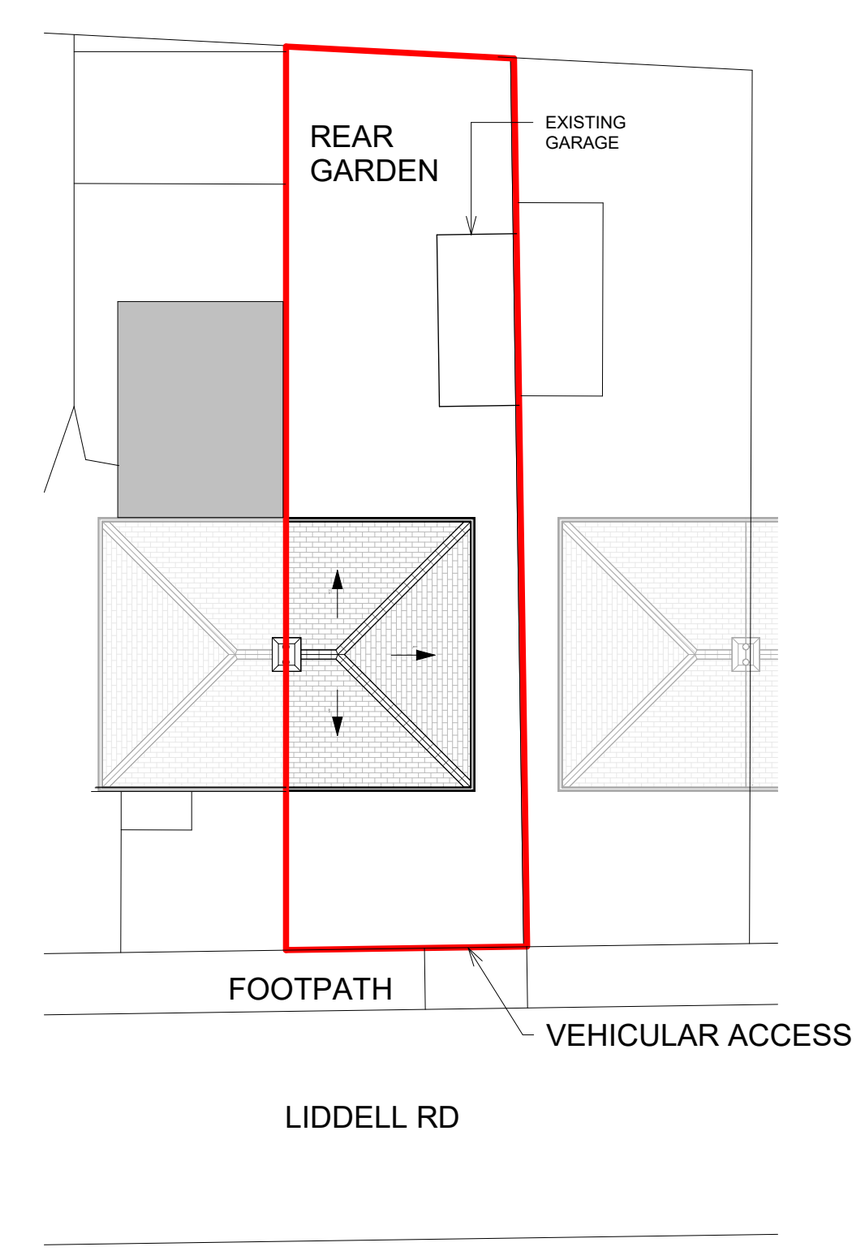

N

1 BLOCK PLAN
1 : 200

0 4.0 m 8.0 m 20.0 m

SCALE: 1:200

No.	Description	Date

Client Name

Adress

30 LIDDELL ROAD OX4
3QU OXFORD

Project Name

LIDDELL ROAD DOUBLE STOREY SIDE EXTENSION

BLOCK PLAN

Project number	P1
Date	16.11.2023
Drawn by	SUMUDU
Checked by	
DWG. No. A02	Revision R7
Scale	1 : 200 @ A3