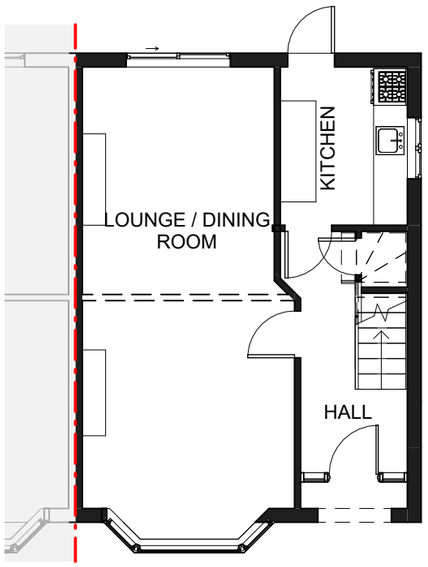

1 EXISTING GROUND FLOOR PLAN
1 : 100

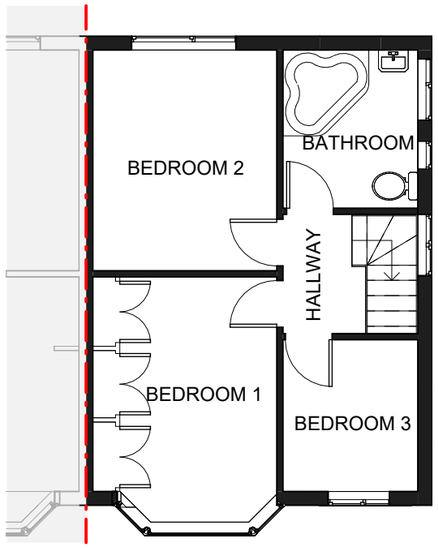

2 EXISTING FIRST FLOOR PLAN
1 : 100

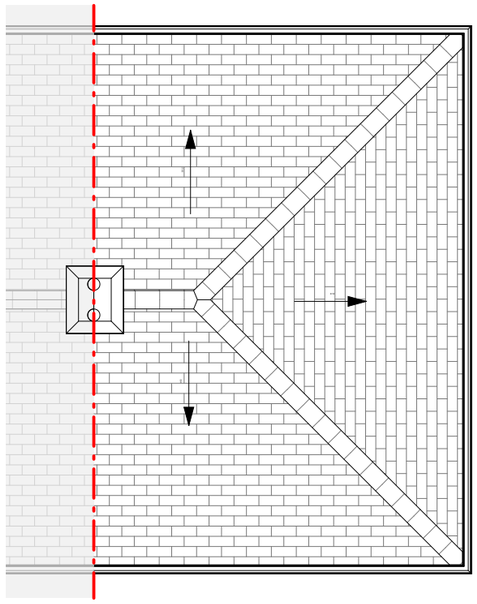

3 EXISTING ROOF PLAN
1 : 100

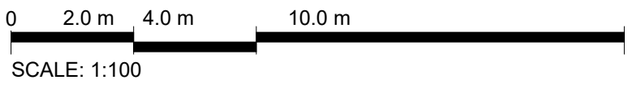

SCALE: 1:100

No.	Description	Date

Client Name

Adress

30 LIDDELL ROAD OX4 3QU OXFORD

Project Name

LIDDELL ROAD DOUBLE STOREY SIDE EXTENSION

EXISTING FLOOR PLANS & ROOF PLAN

Project number	P1
Date	16.11.2023
Drawn by	SUMUDU
Checked by	
DWG. No. A04	Revision R7
Scale	1 : 100 @ A3