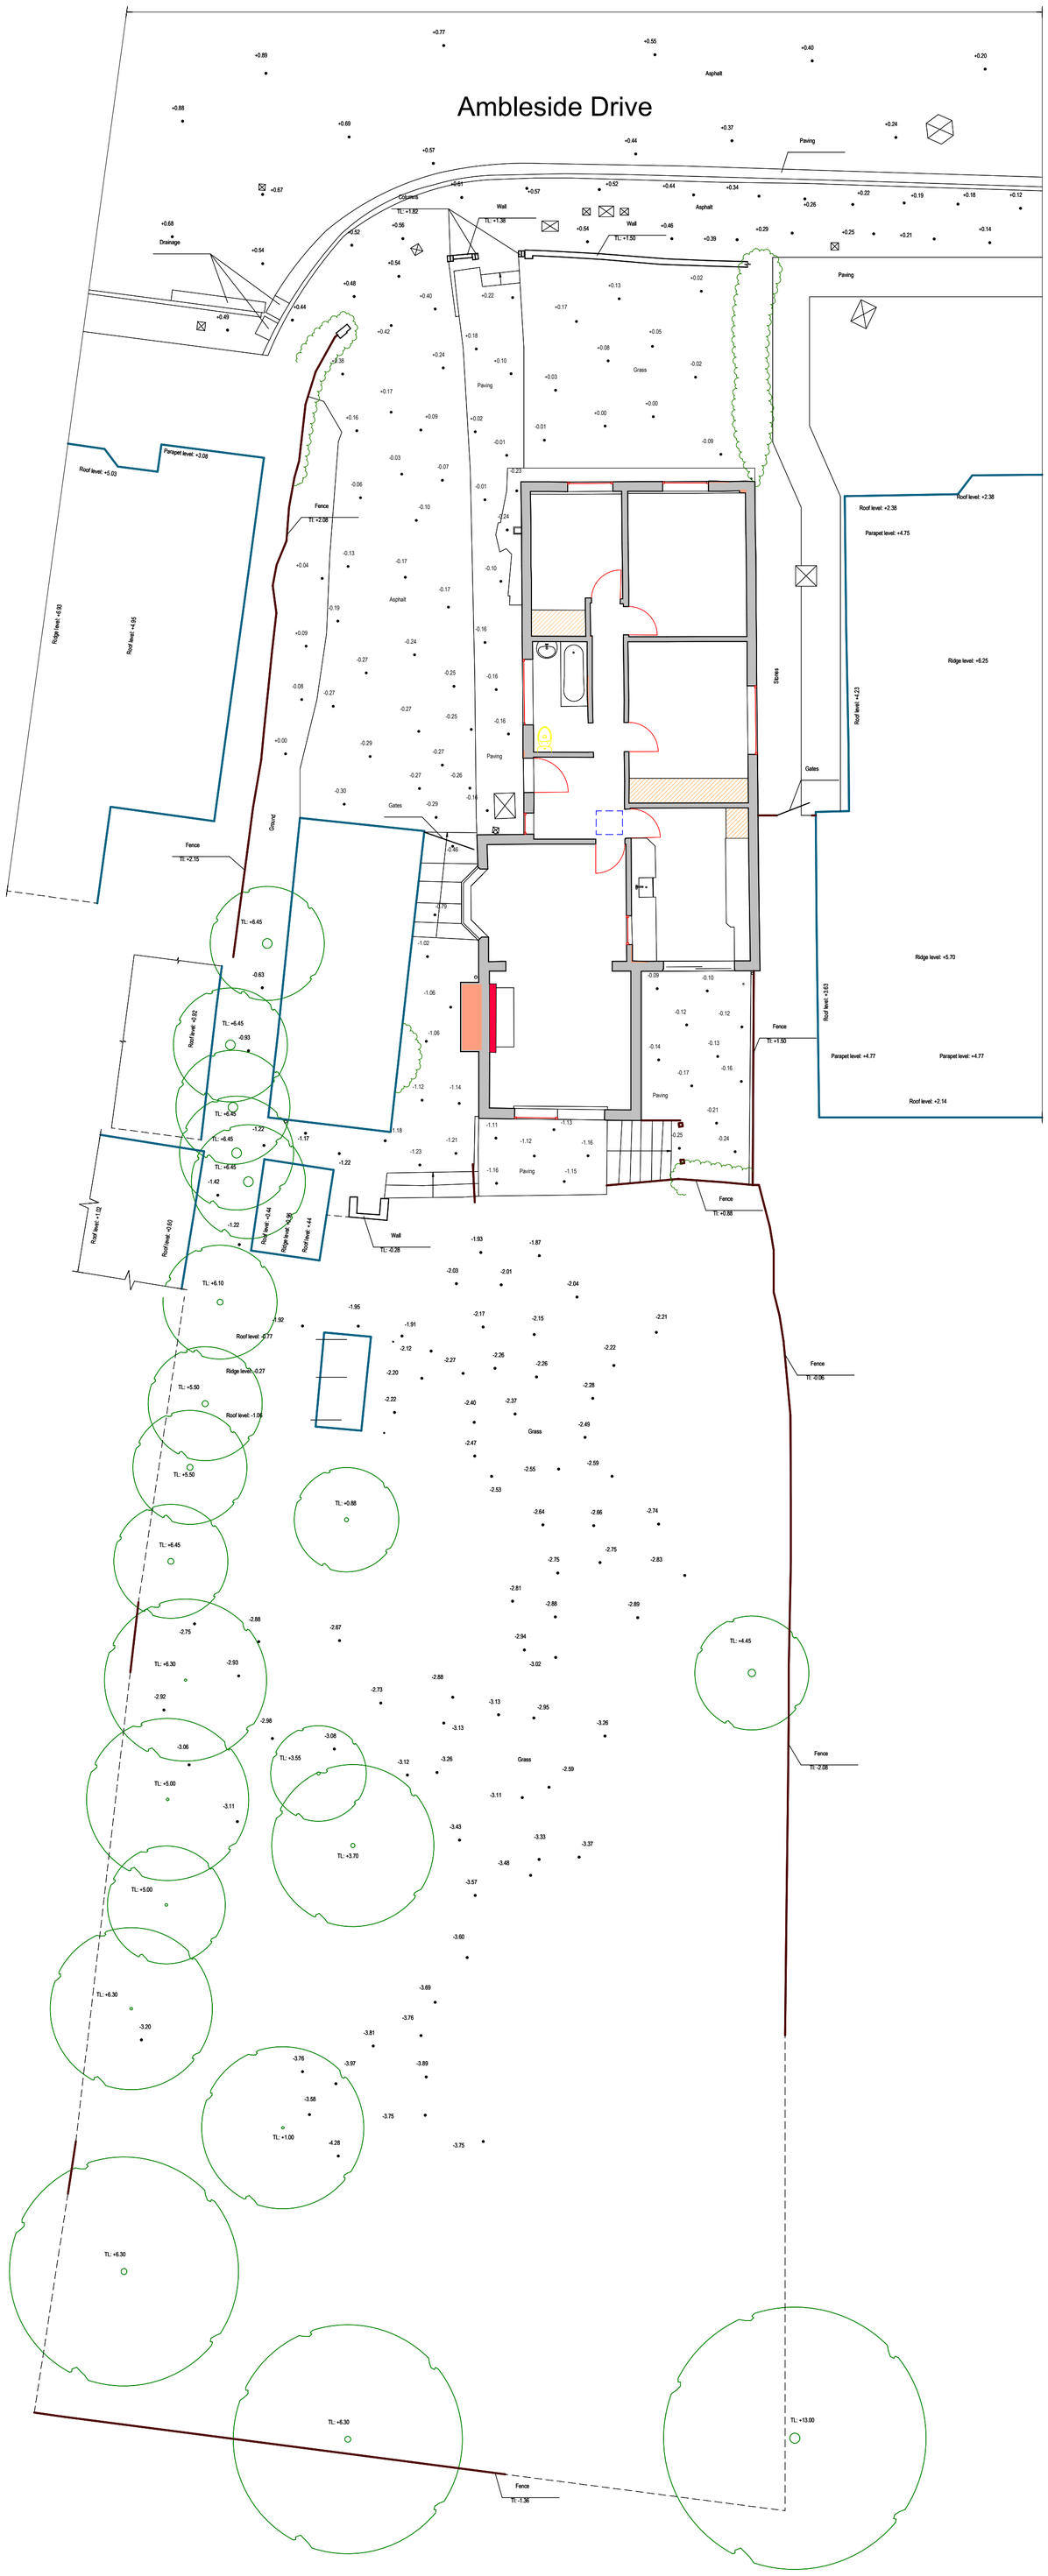

APPLICATION - PLANNING

All dimensions to be verified on site by contractors.
Any discrepancies to be verified with the designer
No scaled dimensions to be used only figured dimensions. Copyright of HSD
Contractors to work to CDM 2015 if applicable

HSD	ARB RIBA		
Project:	24 Ambleside Drive, Headington, OX3 0AQ		
Title:	survey Plans		
SCALE	DRAWN: H S SURI	REVISION	DATE
1:100 @ A1	PG NO: DWG 04		