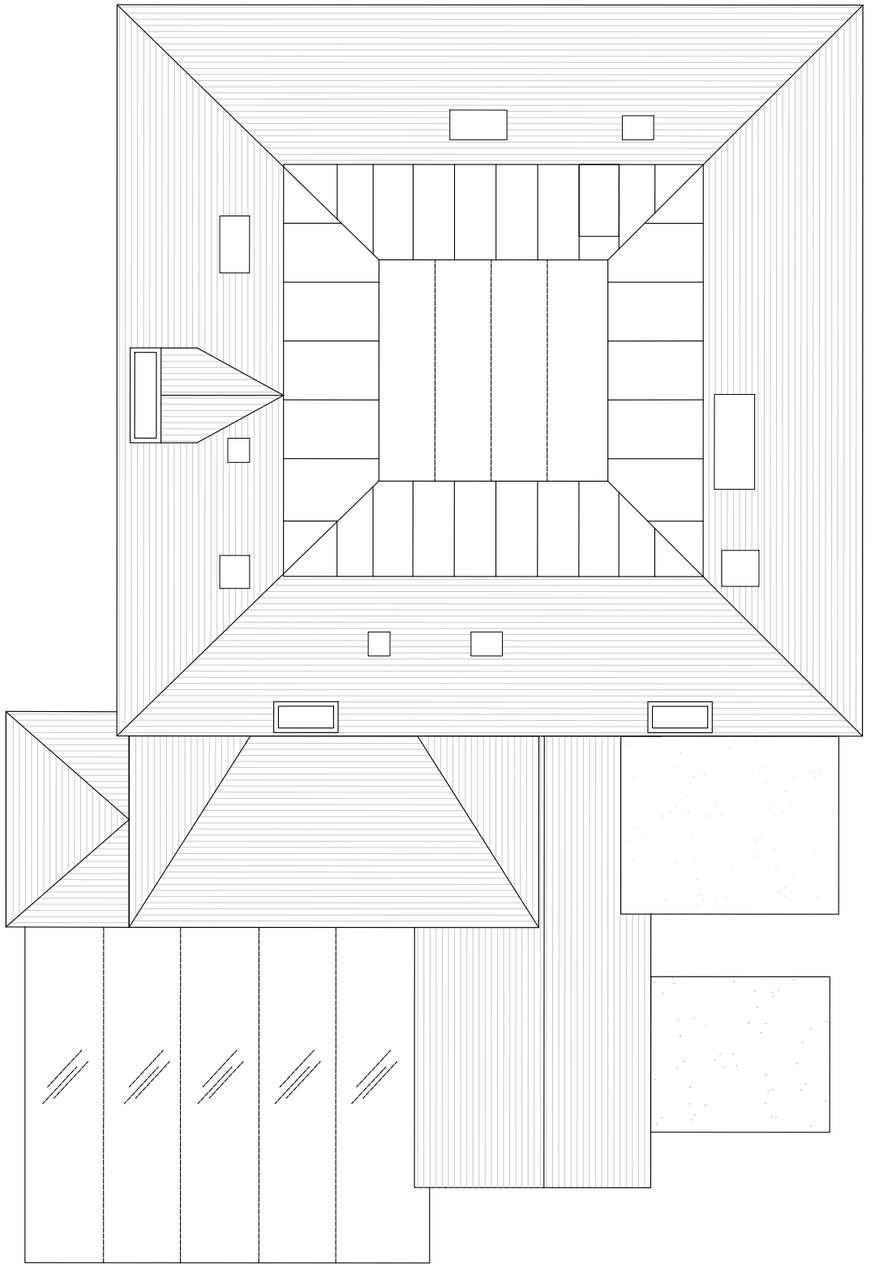

ROOF PLAN

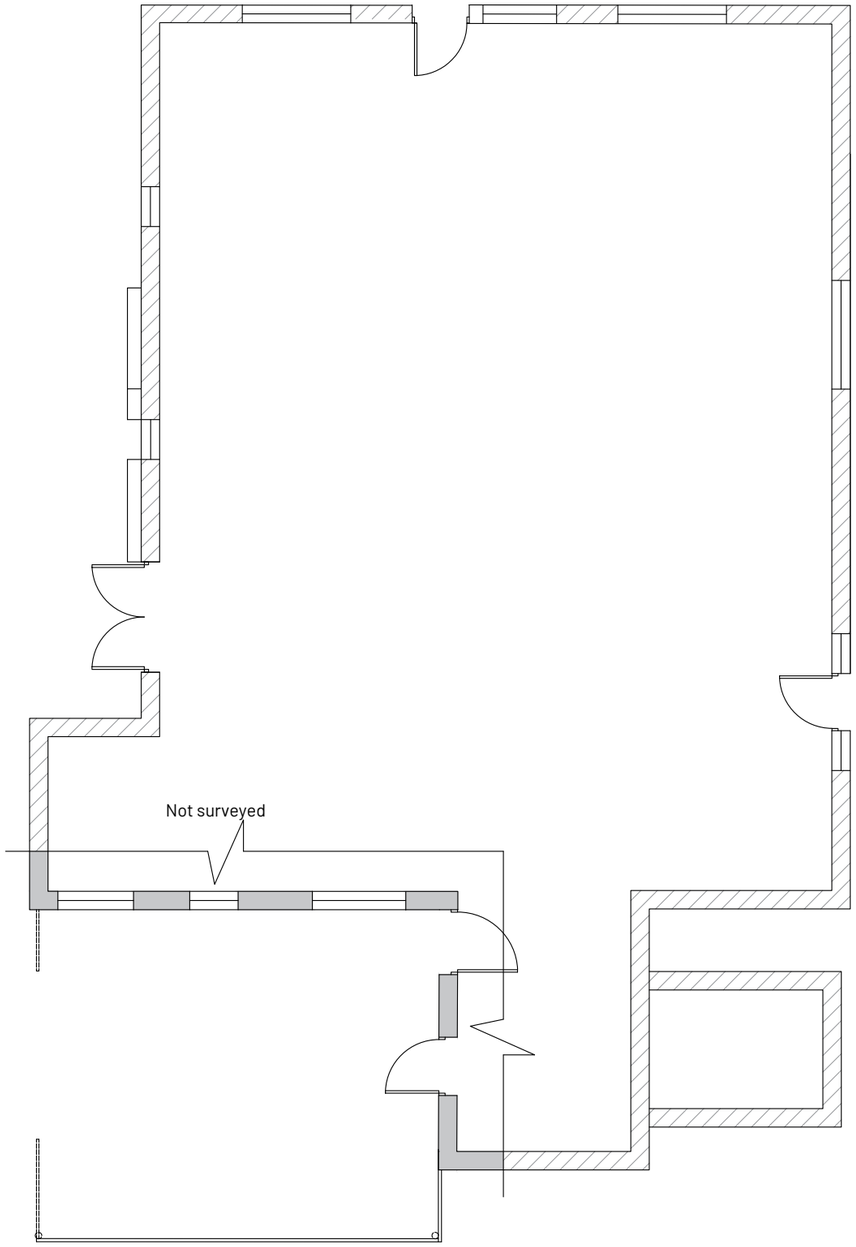

FLOOR PLAN

SCALE- 1:100 @ A3

0m 5m 10m

notes

no.	revision/issue	date
-	-	-

Eden Verandas Ltd.
Unit 13, Southwood Business Park,
Armstrong Mall,
Farnborough,
GU14 0NR

01252451580

www.edenverandas.co.uk info@edenverandas.co.uk

job title

Mr & Mrs Hu
4 Harberton Mead
Headington
Oxford
OX3 0DB

drawing title

Plans
As Existing

drawing status

PLANNING

job no.	drawing no.
35975	35975-01
date: 01/12/2023	
scale: 1:100 @A3	