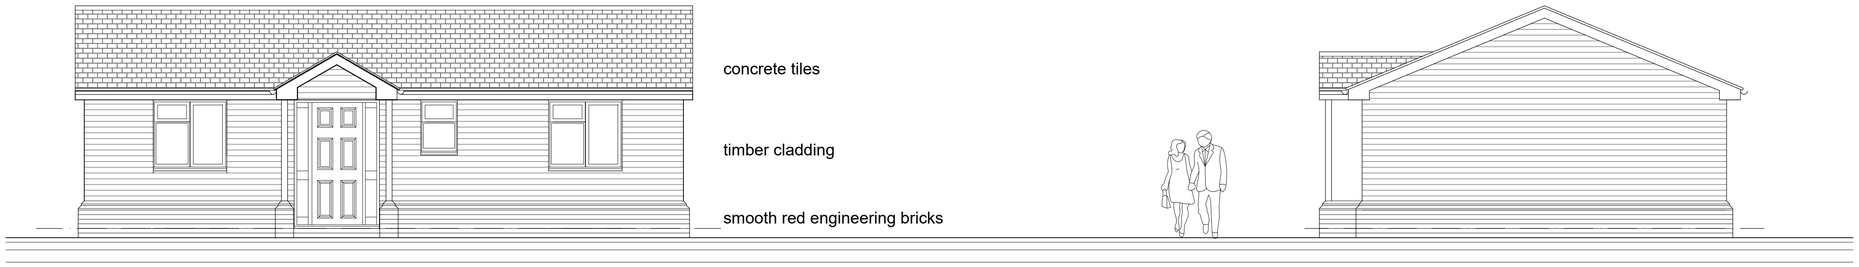

front elevation

side elevation

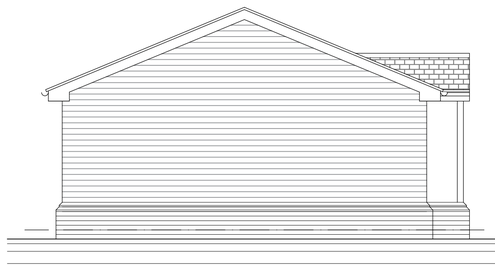

side elevation

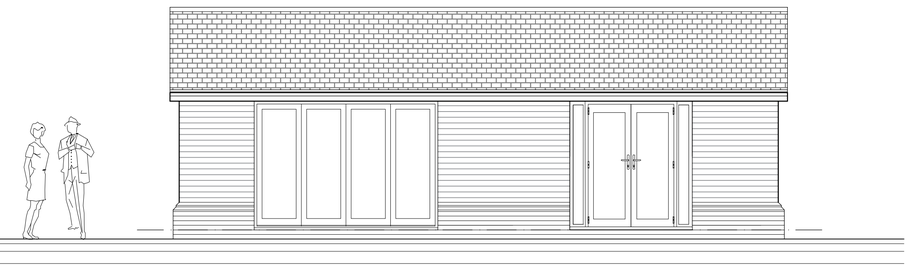

rear elevation

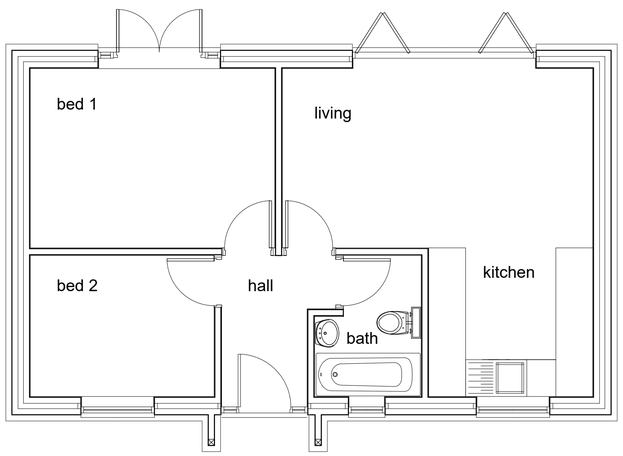

floor plan

scale bar:

METRES 0 1 2 3 4 5 6 7 8 9 10

site plan scale 1:200

scale bar:

METRES 0 1 2 3 4 5 6 7 8 9 10

Job:
Storey Lodge,
Holmes Lane,
Hanbury, Worcs.

Client:
Fisher German

Title:
Plans and elevations:
as proposed

PURVIS DAWES & PARTNERS LTD
BUILDING DESIGN AND PROJECT MANAGEMENT
178a Lower High Street Stourbridge DY8 1TG
Tel: 01384 905058 e: enquiries@pdp-ltd.co.uk

Scale: 1:50 on A1

Date: July 2023

Drawing No.
2382–2c