1. blue lias stone chimney
2. standing seam zinc roof
3. painted oak windos and doors with bronze inserts
4. burnt oak timber cladding
5. external downlight

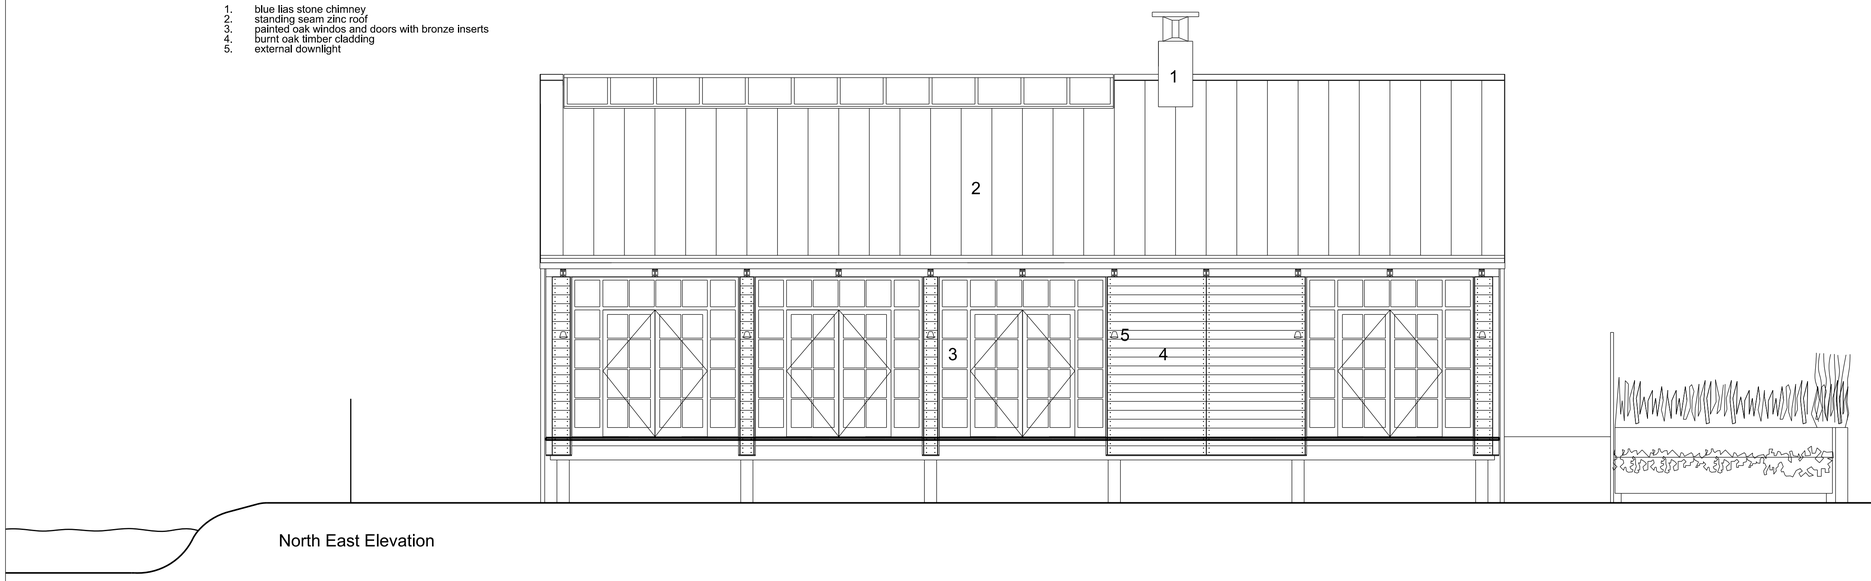

North East Elevation

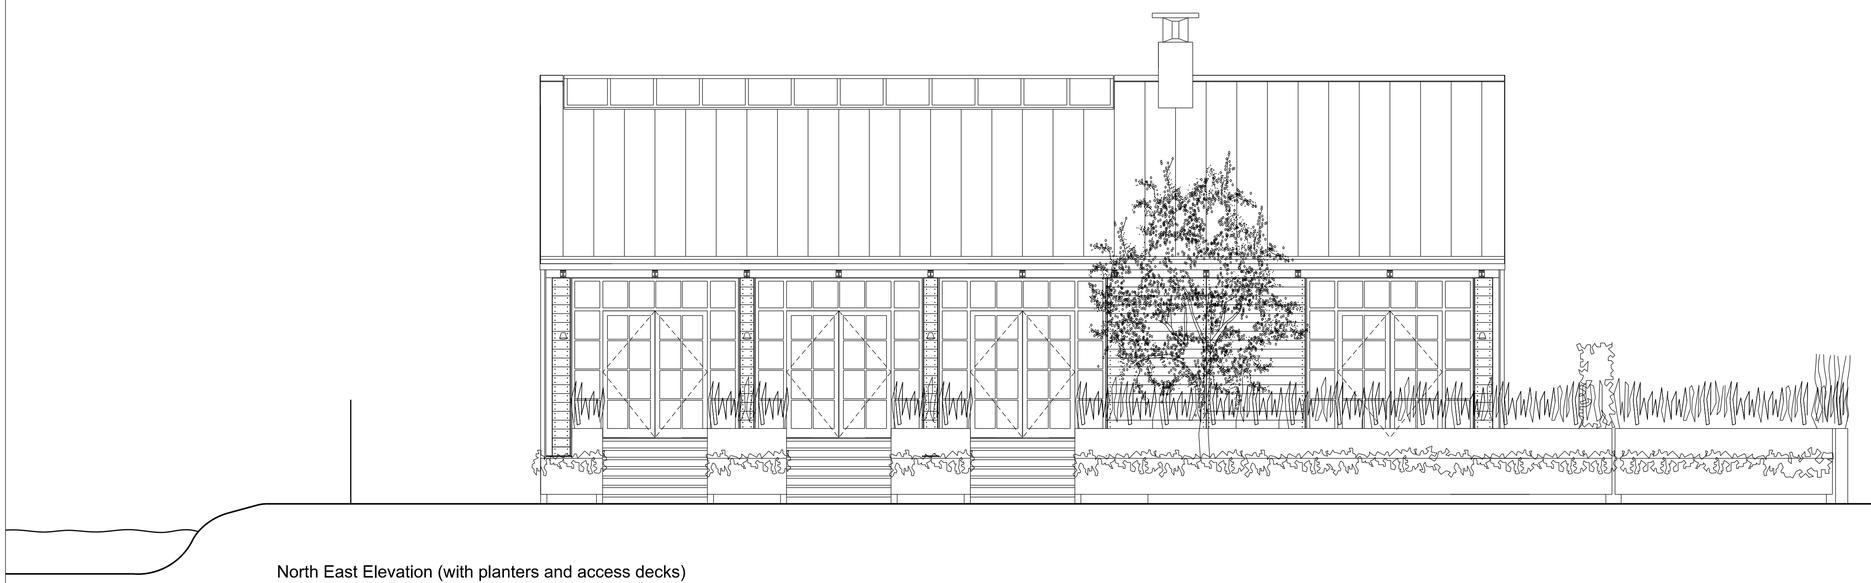

North East Elevation (with planters and access decks)

scale in metres

0 1 2 3 4 5

Rev	Date	Amendment
A	08.12.2023	issued for planning

Rev	Date	Amendment

Date
08.12.2023

Scale @ A1
1:50 (100 @ A3)

Checked

Status
Planning

Project
The Hide Away

Title
North East Elevations

Protocol

Dwg. No.
239(1)1/02

Rev.
A

Job Ref.
THS

Job no.
239

3W™

Architect
3W Thames Wharf Studios Rainville Road London W6 9HA tel. 020 7835 5552 fax. 020 7835 5525 email. mail@3W.org

© 3W Architecture Limited. All rights reserved.

3W Architecture Limited registered in England.

Company no. 3132871 Registered Office The Pines Boars Head East Sussex