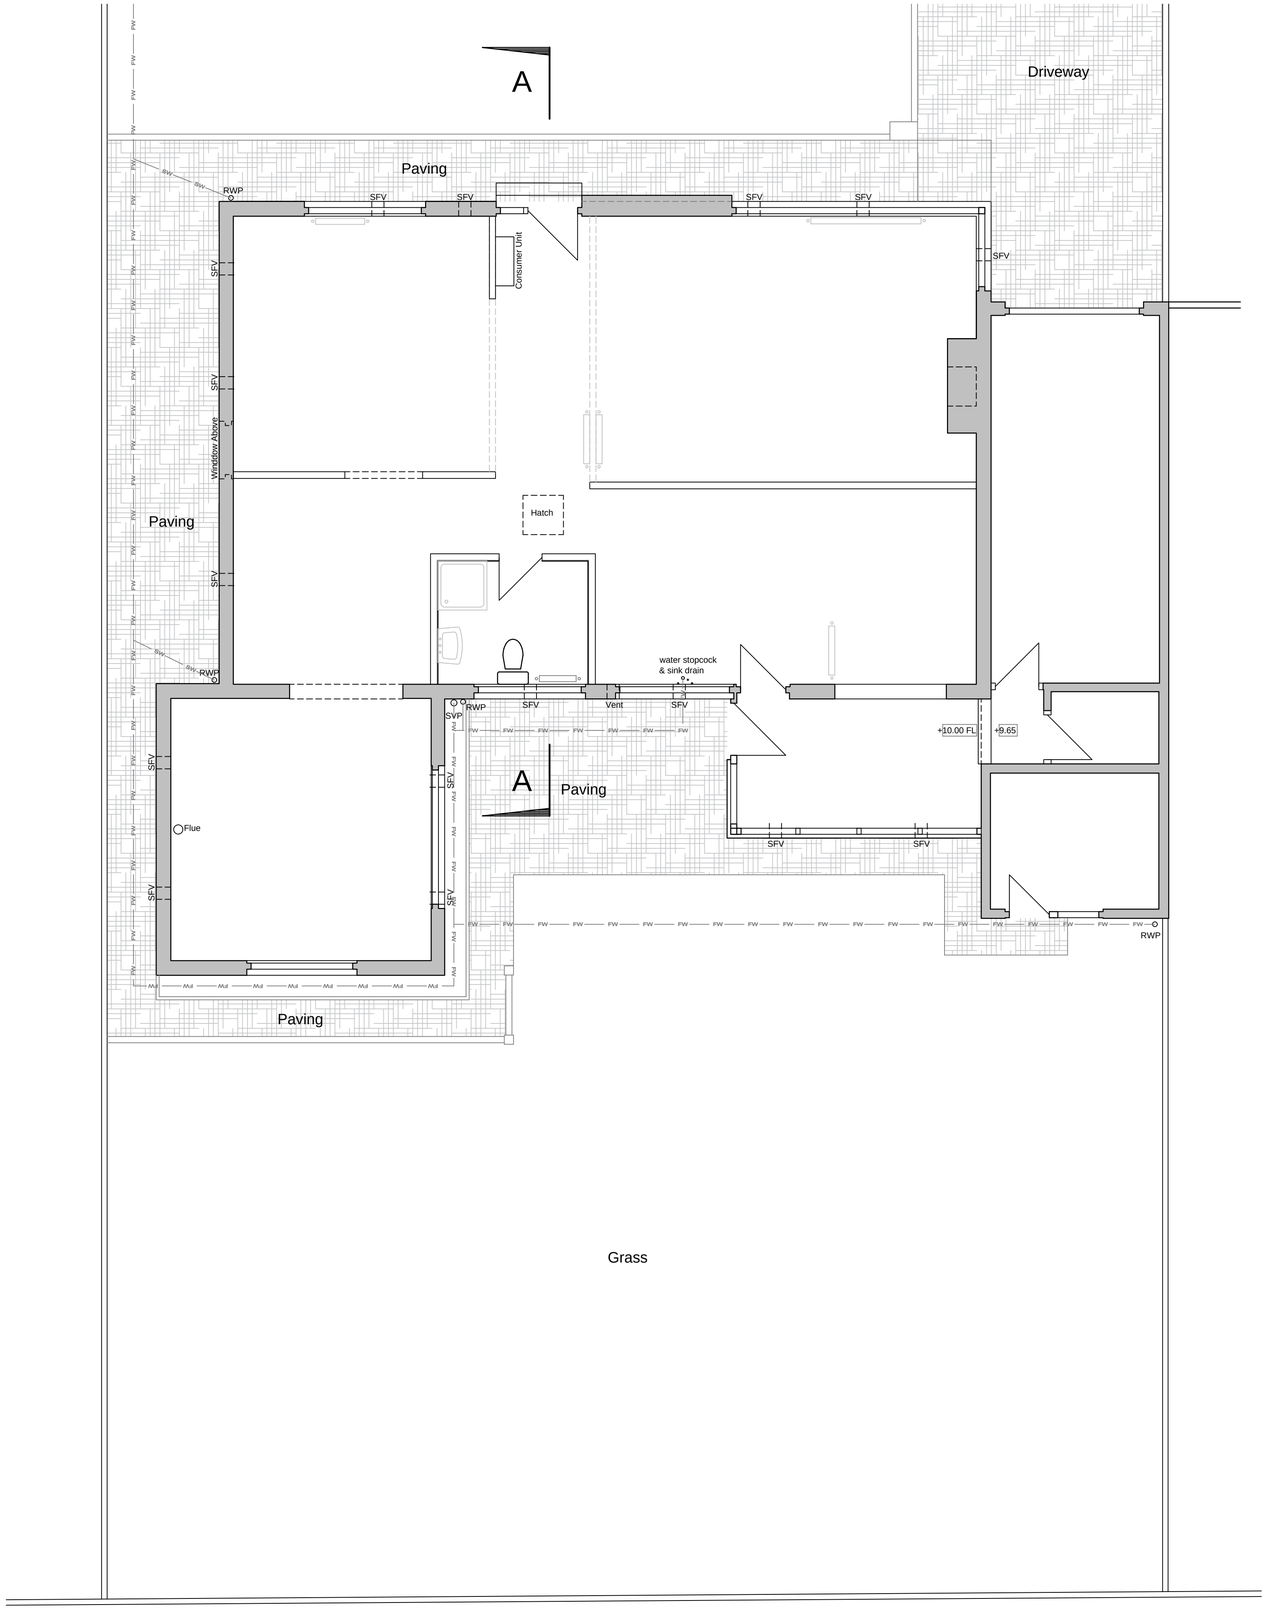

Ground Floor Plan : Scale 1 : 50

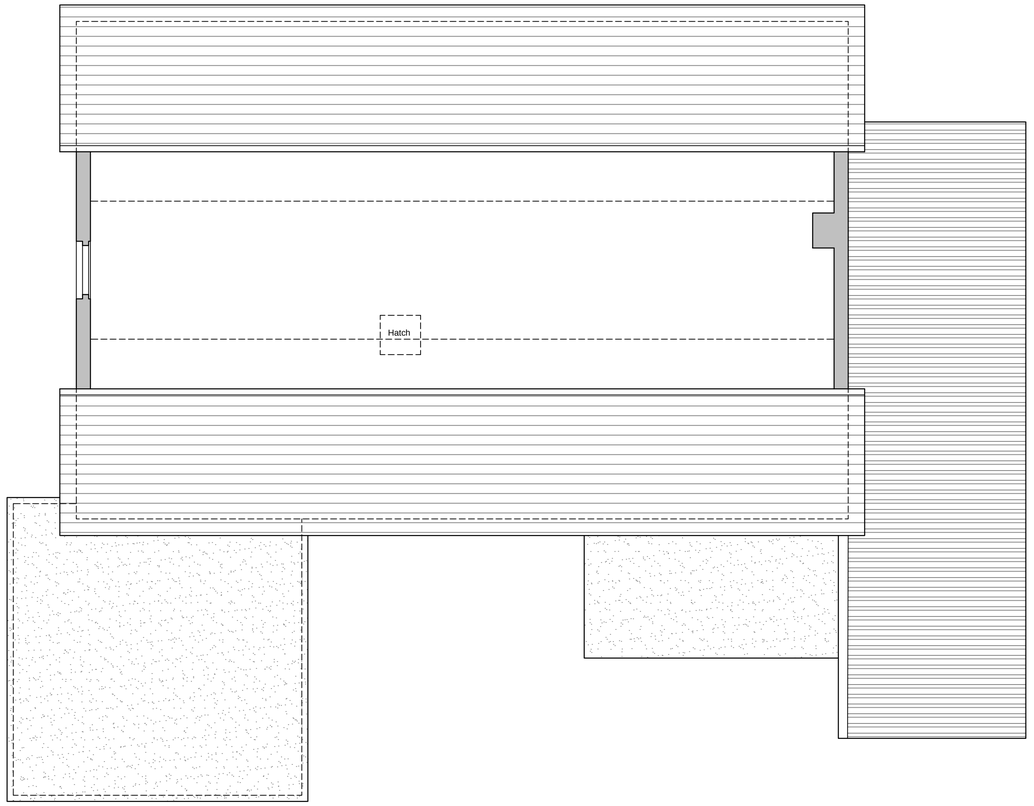

First Floor Plan : Scale 1 : 50

BAXTER DESIGN COMPANY

21 Iona Avenue : Peterhead :	Proposed Extension to Dwelling House

Title: EXISTING DRAWING ©

Date	Job No	Sheet	Drawn By
13/10/23	23083-E1	A1	Colin Murison

Amendment

No	Date	Description

1 The Square, Mintlaw, Peterhead, Aberdeenshire AB42 5EH
Tel : 01771 622296 E-mail : info@baxterdesigncompany.co.uk