Housing Plots at 17 Meadowhead Road

Site layout as proposed

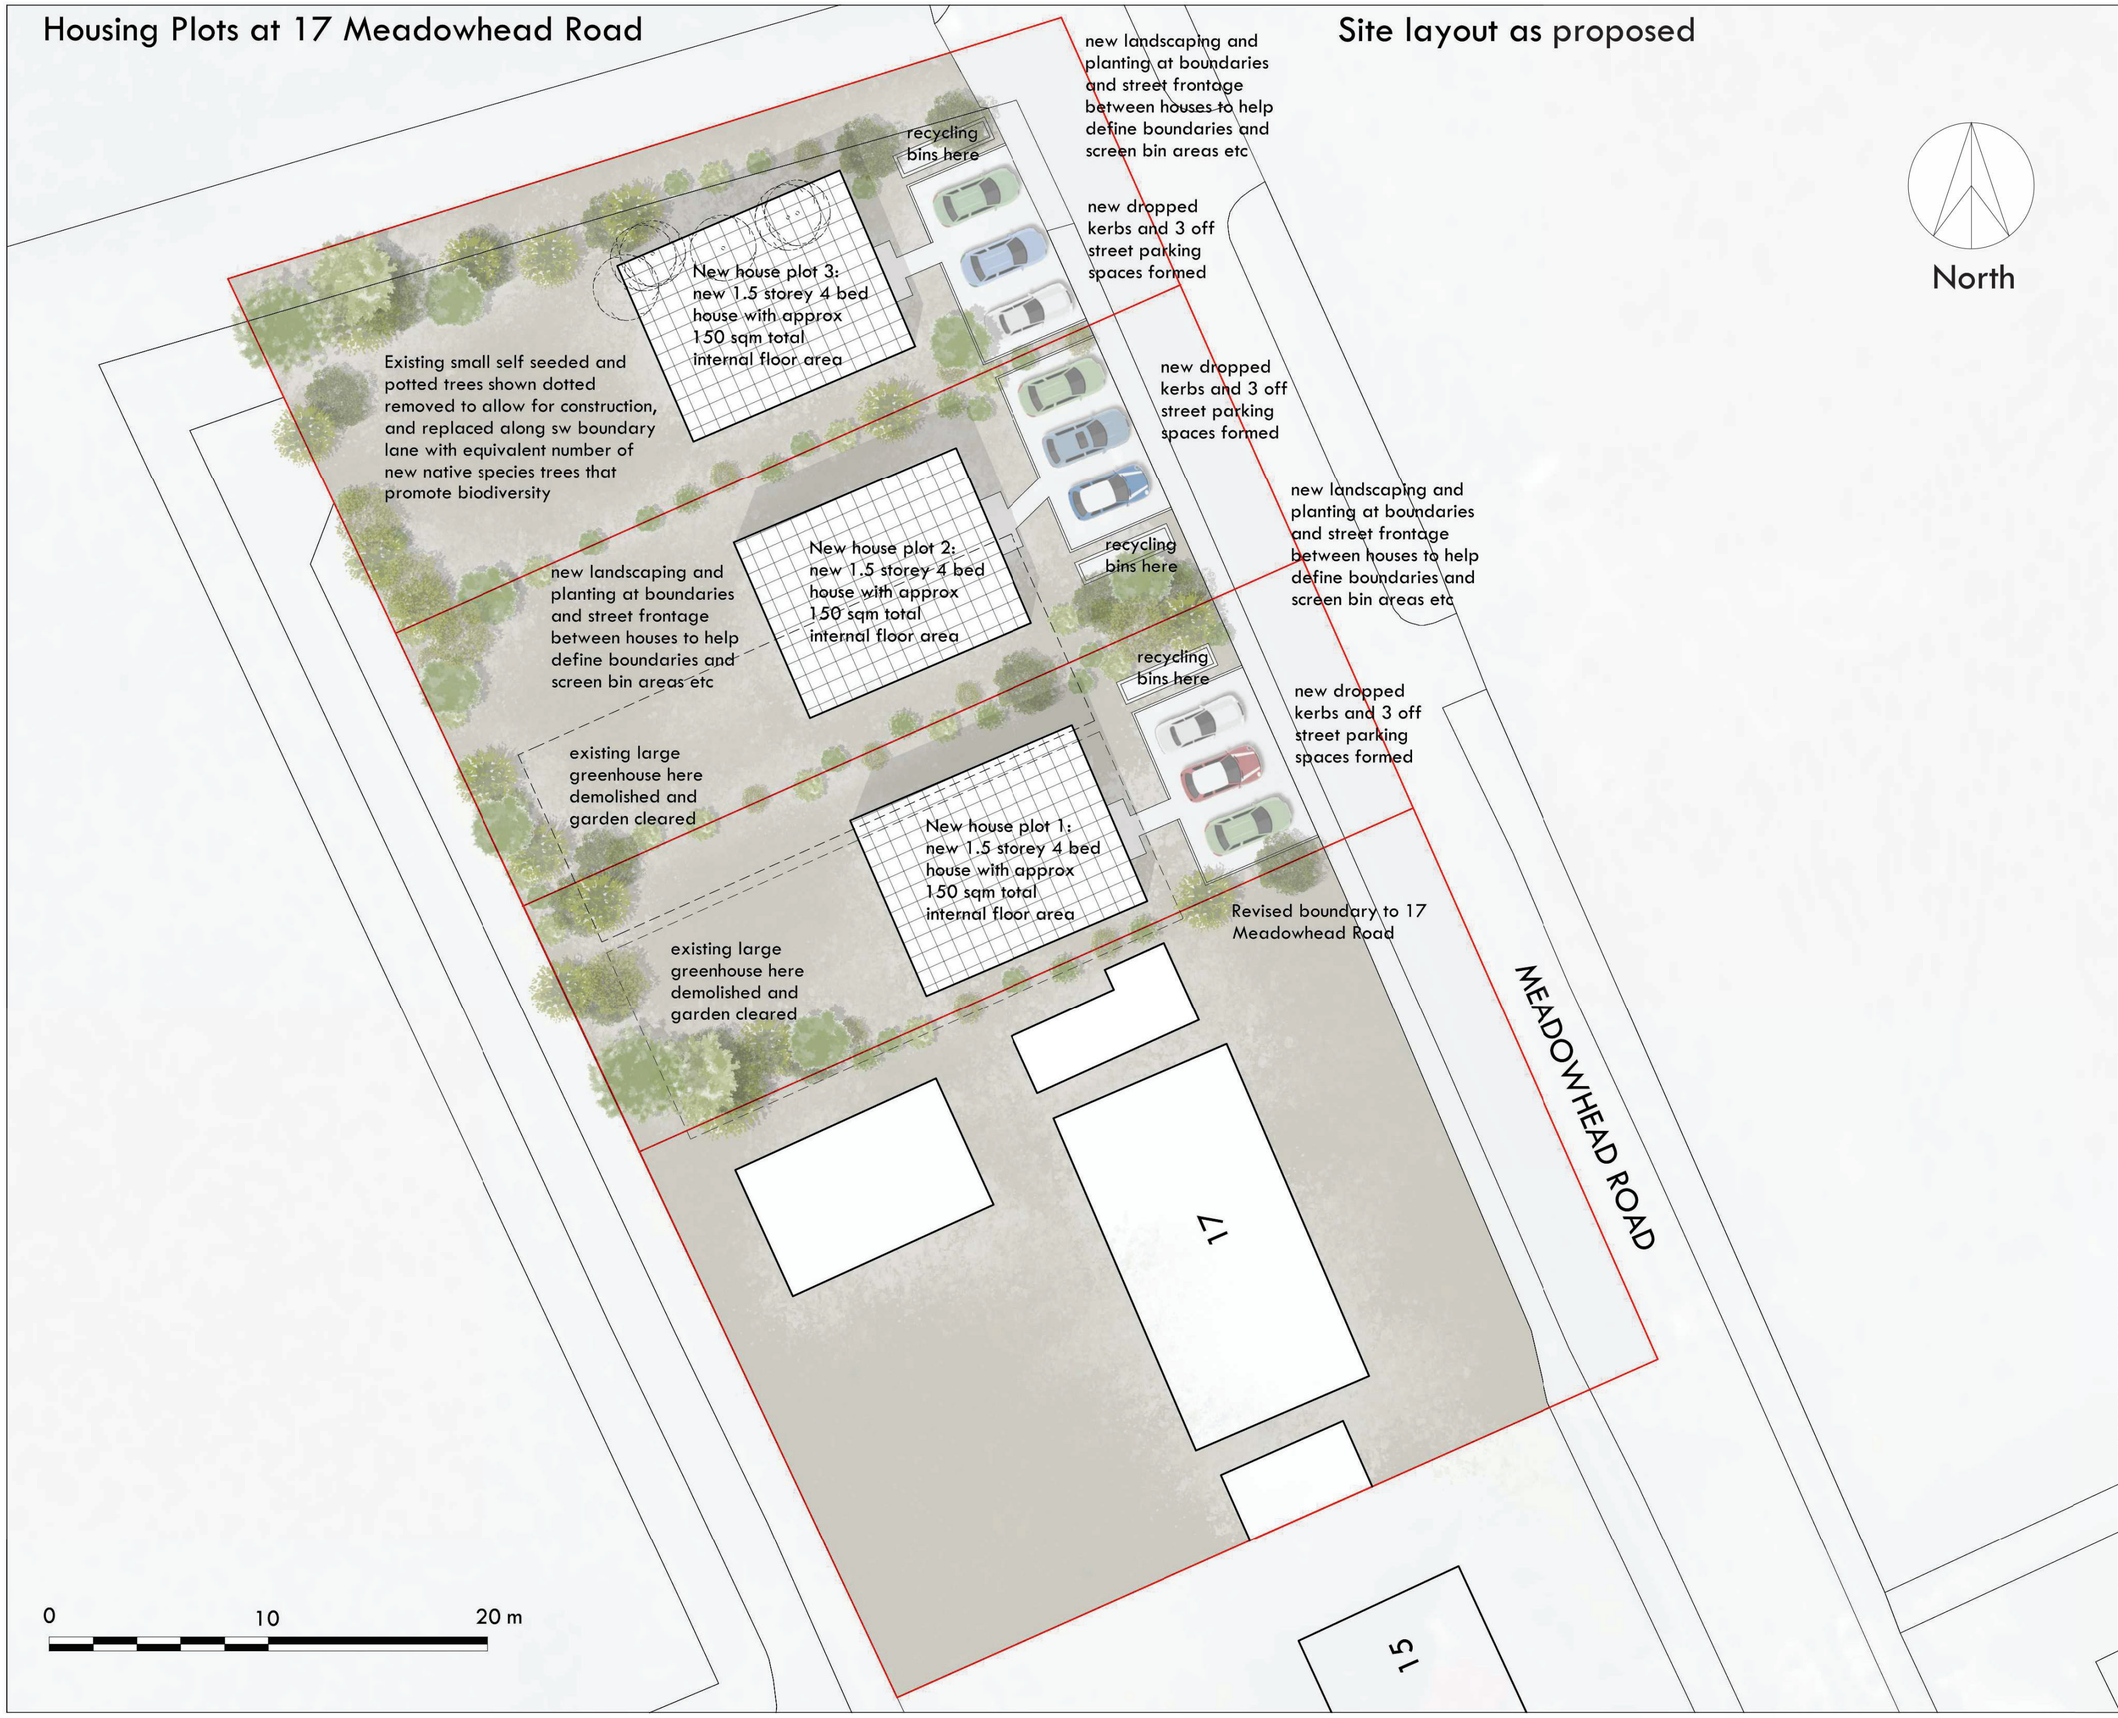

notes

do not scale from the drawing

any discrepancies to be reported to the architect immediately

revisions

rev.	date	desription	by

project

NEW HOUSE PLOTS AT 17 MEADOWHEAD ROAD

client

SAMUEL & ELIZABETH KENNEDY

LUCID architecture

Unit 1 at 55 Ruthven Lane Glasgow G12 9BG

0141 628 5557

mail@lucidarchitecture.co.uk
www.lucidarchitecture.co.uk

drawing title

SITE LAYOUT AS PROPOSED

drawing no.	scale
011	1:200@A2
drawn by	date
EH	SEP 2023