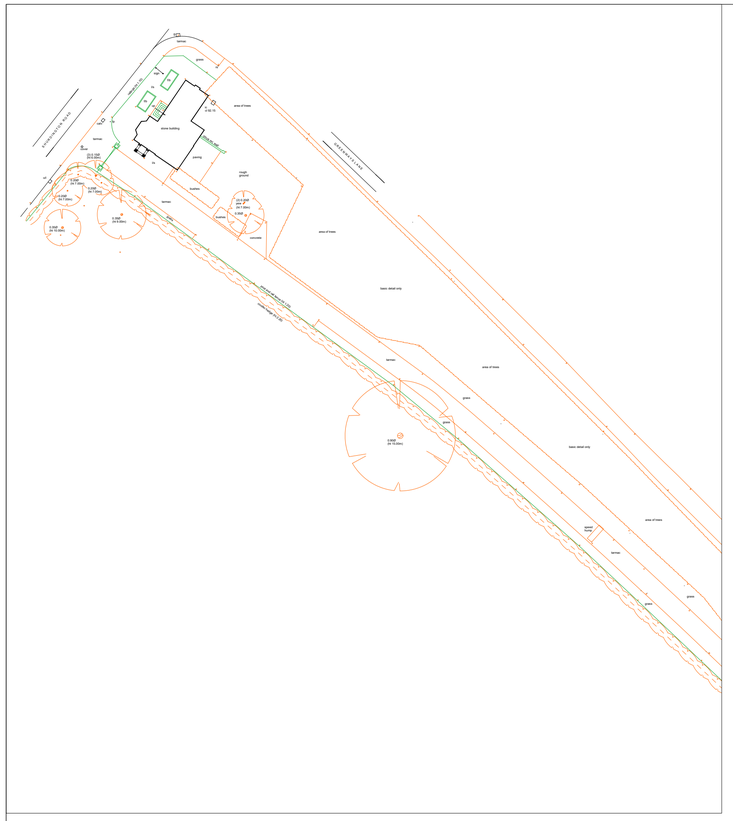

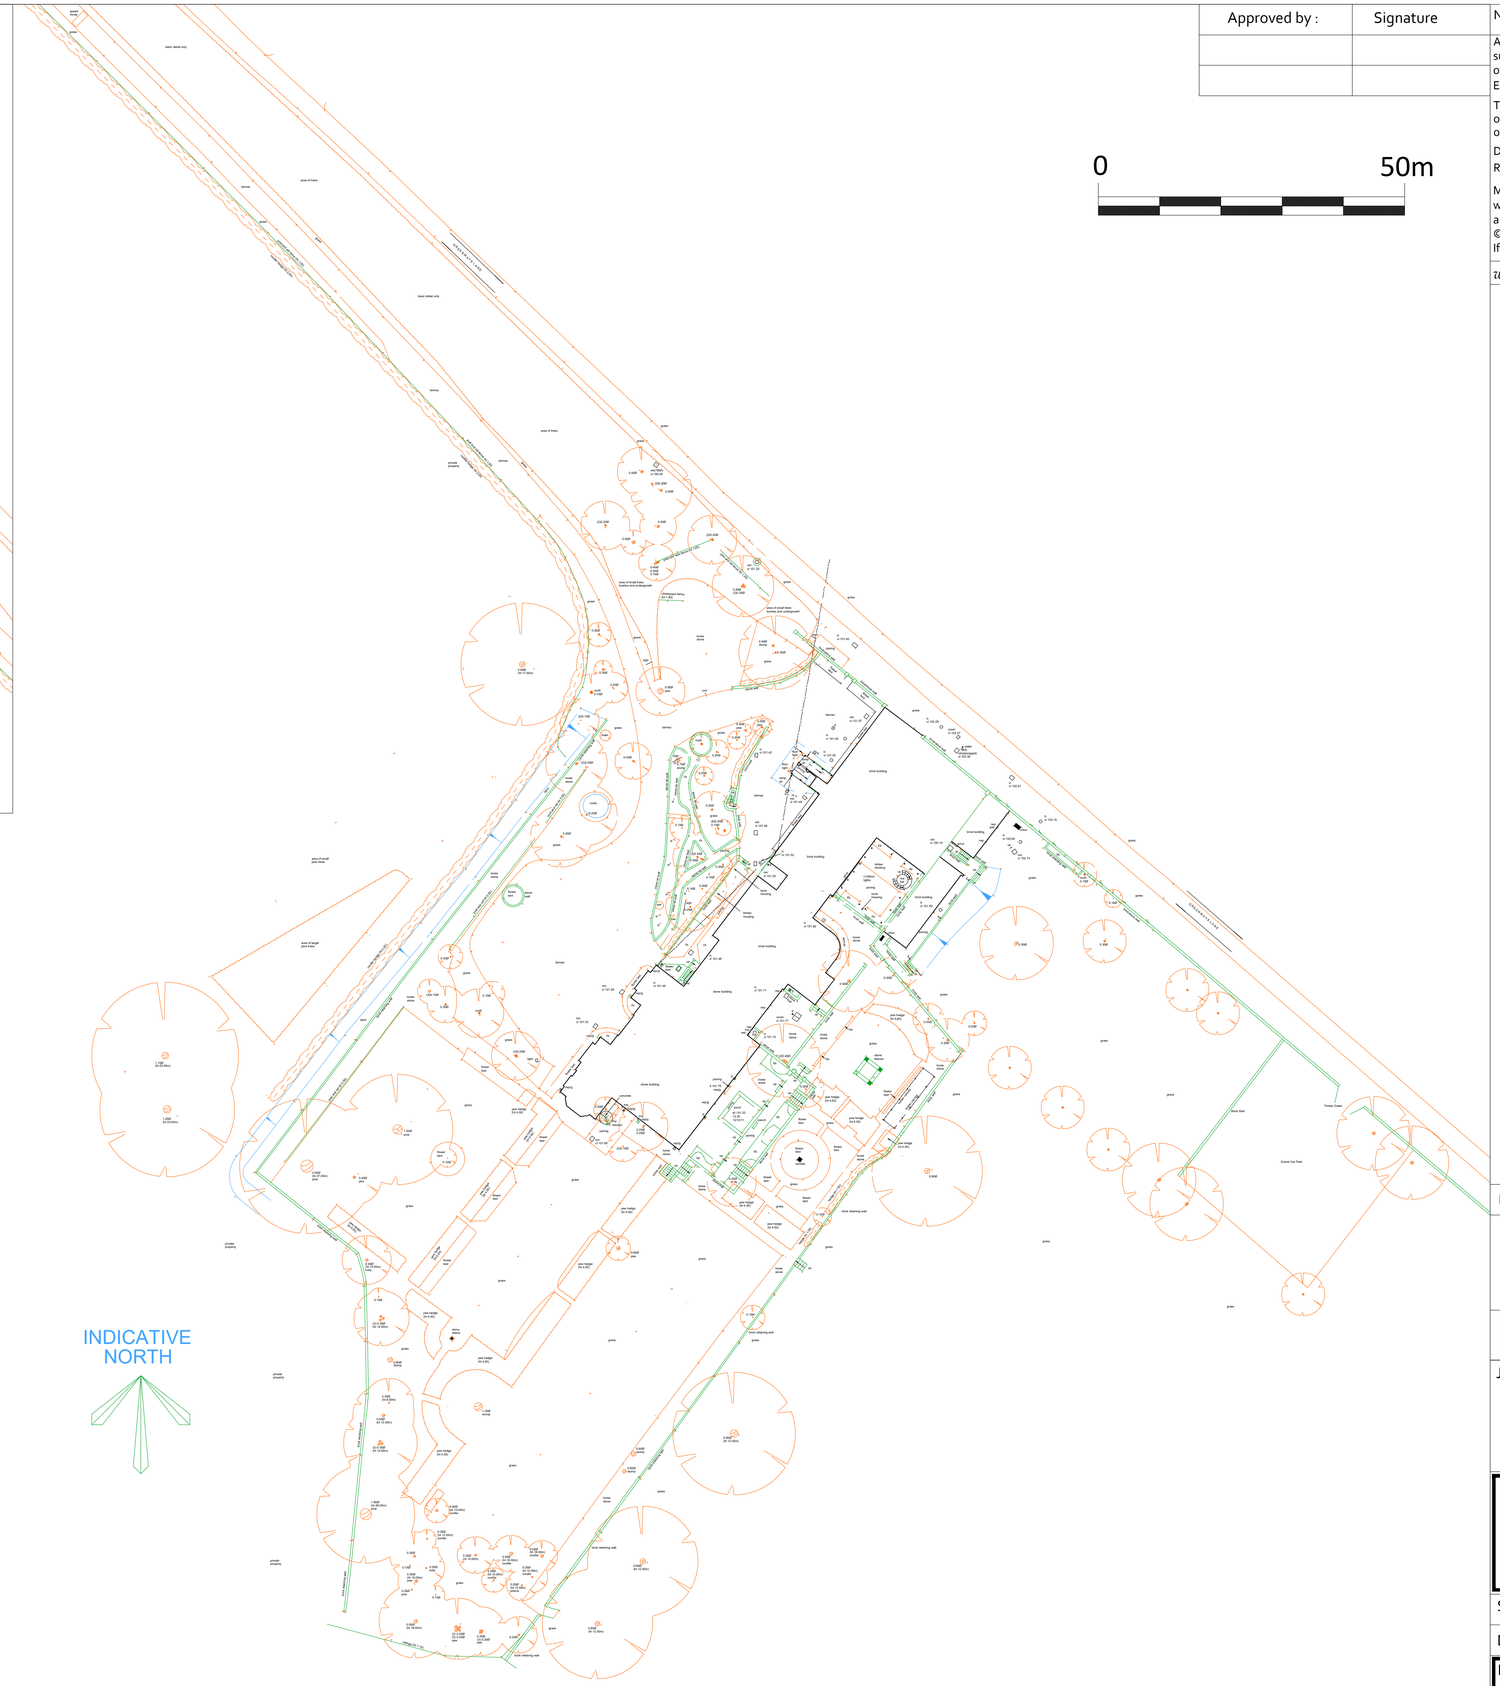

ALL LEVELS ARE IN METRES RELATED TO AN ASSUMED DATUM LOCATED ON A MANHOLE COVER JUST OF GREENWAY LANE. (value 100.00m).

THE COORDINATE GRID IS BASED ON ASSUMED VALUES.

SERVICE COVERS INDICATED WHERE VISIBLE. PIPE INVERTS/DETAILS SURVEYED FROM SURFACE INSPECTION ONLY. GENERALLY DAMAGED COVERS AND COVERS WITHIN HIGHWAYS WILL NOT BE LIFTED.

TREE SPECIES SHOULD BE CONFIRMED BY TREE SPECIALIST IF CRITICAL.

OVERHEAD CABLES ARE INDICATED USING REMOTE SURVEY METHODS AND ARE SUBJECT TO SEASONAL VARIATION, AND SHOULD BE TREATED AS APPROXIMATE.

KEY (LAND)

mh - man hole
ic - inspection cover
cl - cover level
il - invert level
dp - depth
toc - top of cap
tot - top of tank
top - top of pipe
ufl - unable to lift
wfc - water filled chamber
mkr - marker
fh - fire hydrant
g - gully
sv - stop valve
catv - cable television
wm - water meter
bt - telecom
s - storm
f - foul
re - rodding eye
er - earthing rod
elec - electric
fs - fire switch
g/run - gulley run
d/chan - drainage channel
sp - soil pipe
rwp - rain water pipe
wp - waste pipe
vp - vent pipe
rs - road sign
lp - lamp post
tp - telecom pole
ep - electric pole
tl - traffic light
sl - spot light
c/box - control box
bol - bollard
ill - illuminated
cr - cable riser
ht - height
u/s - underside
f/bed - flower bed
c/b fence - closeboard fence
sec fence - security fence
rst wall - retaining wall
p & r fence - post & rail fence
s/birch - silver birch
h/chestnut - horse chestnut
h/thorn - hawthorn
con - conifer
sap - sapling
TBM - temporary bench mark
OSBM - ordnance survey bench mark

Approved by :	Signature

0 50m

NOTES

Any discrepancies between drawings/information supplied by Eden Hotel Collection and details supplied by other consultants or suppliers, are to be reported to E.H.C immediately.

The contractor should verify all dimensions/areas and all other site conditions prior to commencement of work or fabrication.

DO NOT SCALE, use given dimensions only.

Read this drawing in conjunction with the specification.

Materials and workmanship are to comply in all respects with current British Standards codes of practise, CDM and Building Regulation Approved Documents.

© Copyright Eden hotel Collection

If in doubt ASK !

www.edenhotelcollection.com

Date	Rev	Note

EDEN HOTEL COLLECTION

Unique in character | Individual in style

Bridgeway House, Bridgeway,
Stratford upon Avon, Warwickshire,
United Kingdom, CV37 6YX.

Job Title

Greenway Hotel
Shurdington
Glos

Drawing Title

Existing Block Plan

Scale 1:500@A1	Drawn by JH
Date 12/12/2023	Sheet size A1

Drawing Number

EHC/10/20

Rev